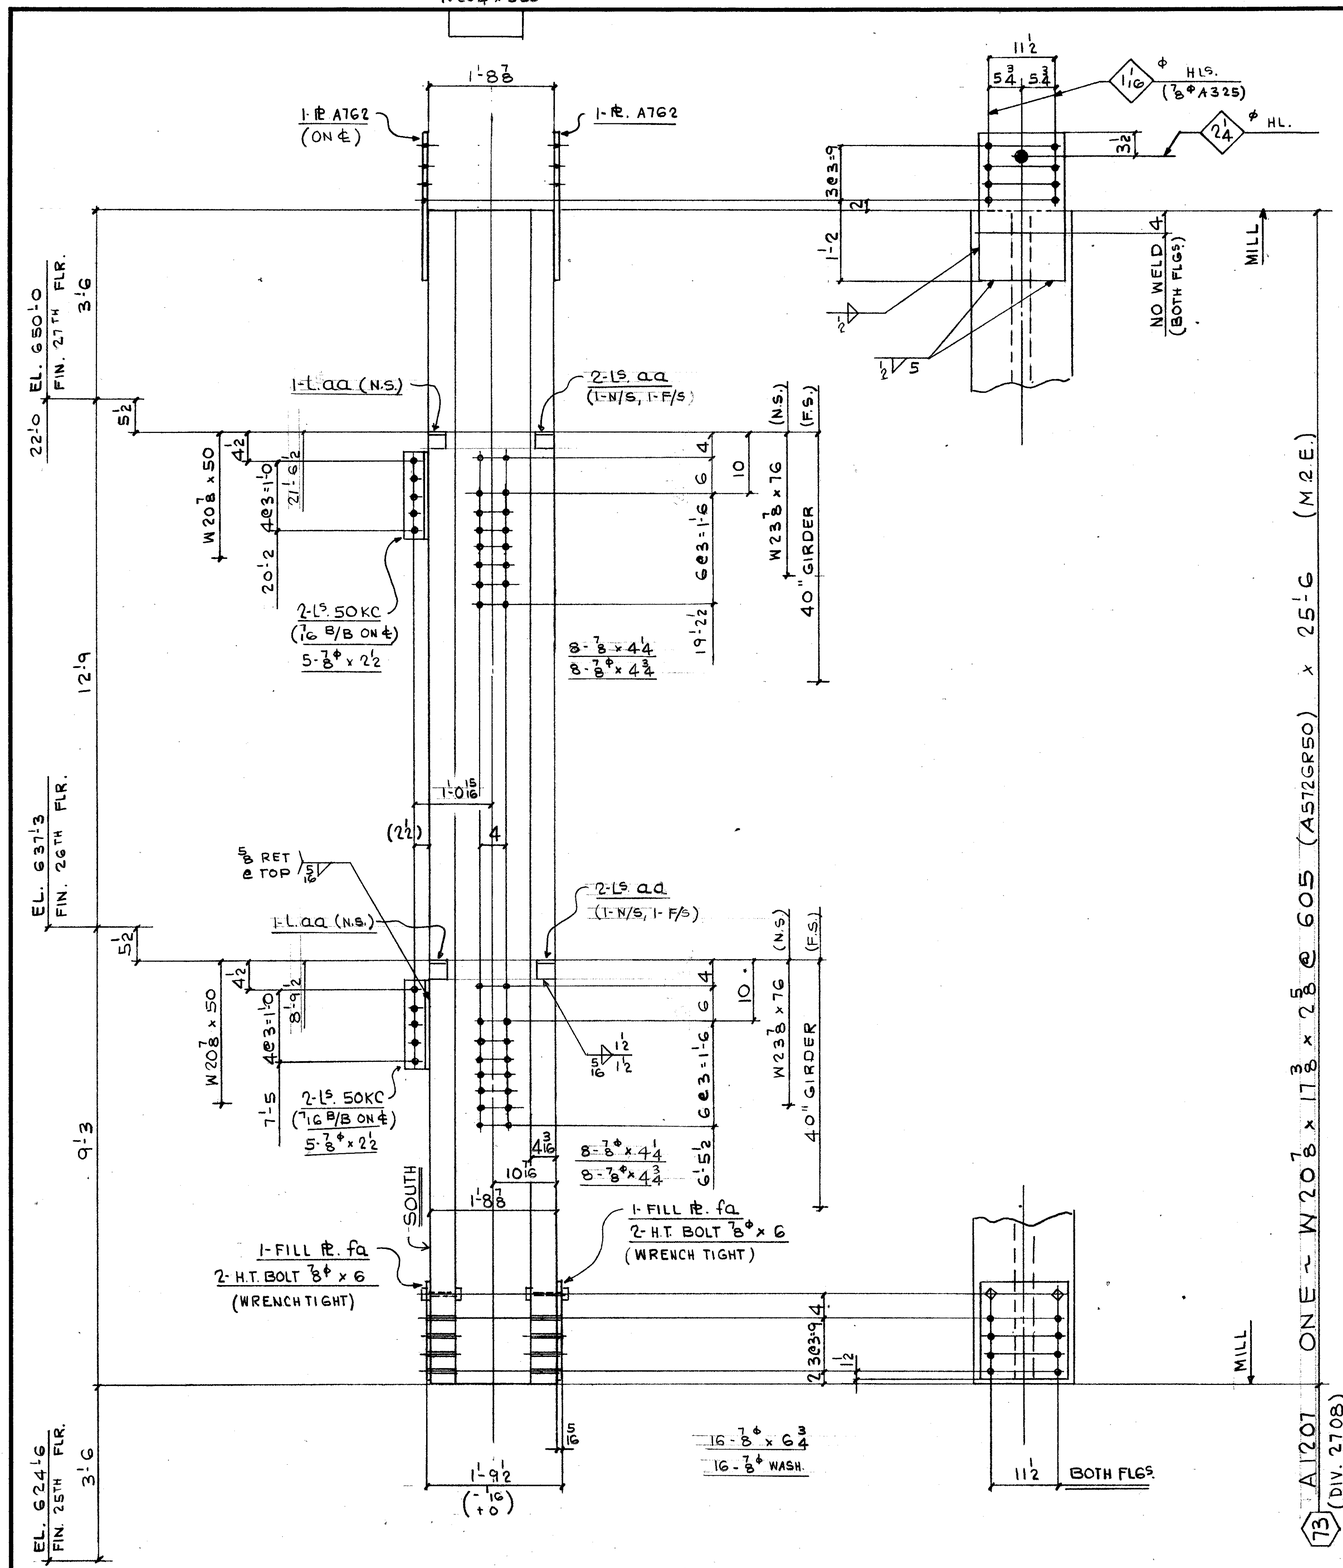


FIELD BOLTS:

10 - ⅞ϕ (A325F) × 2½
16 - × 4¼
16 - × 4¾
16 - × 6¾

16 - ⅞ϕ (A325) WASH

DIM'S SHOWN IN BRACKETS ARE BASED ON ACCURATE COL SIZES.

SHOP SCRIBE VISIBLE C/L ON BOTH FLGS & B/S WEB TOP & BOTT.

MAT'L. G40.21-44W
E70 SERIES ELECTRODES
REF. DWG. E26/27
E118, 901

BILL OF MATERIAL

LINE	CODE	COMMX SHIP DIVN.	PIECE MARKS MAIN MAT'L.	PIECE MARKS DETAIL MAT'L.	NO. OF PIECES	MATERIAL DESCRIPTION PL	WIDTH Inch	WIDTH 16th	X PLATE ONLY	THK. In.	THK. 16th	GRADE CODE	DSGR	FINISHED LENGTH Feet	FINISHED LENGTH In.	FINISHED LENGTH 16th	PAGE	LINE	REMARKS
01					F001														
02																			
03				SOKC	4	L	4		x 3 x 3/8			44W			12	8			
04				AA	6	L	3		x 3 x 3/8						03	0			PLAIN
05																			
06				A7G2	2PL	14	8		x		0	44W			2	10			
07				FA	2	L	14	8	x		0	L			1	4	0		
08																			
09																			
10																			
11					4	HT BOLT ⅞ x 6						325							
12																			
13																			
14					1	F. 5/16									1	0	0		
15					1	F. ½									4	0	0		
16																			
17																			
18																			
19	2708	AJ207			1	W14 x 605						A572GR50		25	6	0	91	13	M2E
20																			
21																			
22																			
23																			
24																			
25																			
26			TOTAL		22				TOTAL					40					(1 OF 1)

LINE	CODE	COMMX SHIP DIVN.	PIECE MARKS MAIN MAT'L.	PIECE MARKS DETAIL MAT'L.	NO. OF PIECES	MATERIAL DESCRIPTION PL	WIDTH Inch	WIDTH 16th	X PLATE ONLY	THK. In.	THK. 16th	GRADE CODE	DSGR	FINISHED LENGTH Feet	FINISHED LENGTH In.	FINISHED LENGTH 16th	PAGE	LINE	REMARKS
01																			
02																			
26			TOTAL						TOTAL										

July 19/85

REV.				
1	DATE	BY	SPEC.	AS NOTED
2	DATE	BY	HOLES	15/16ϕ U/N
3	DATE	BY	FINISH	NONE

FRANKEL STEEL LIMITED
220 ATTWELL DRIVE, UNIT 1, REXDALE, ONTARIO M9W 5B2

MADE		DATE	SQUAD	PROJECT	CONTRACT	DWG.No.
27	EC	JUNE '85	FR	7 WORLD TRADE CENTER	84-152	1207
CHK'D. 28	ES	DATE 12-7-85		DETAIL: COLUMN LINE 73 (14TH TIER)		