
W18 x 398

A1235

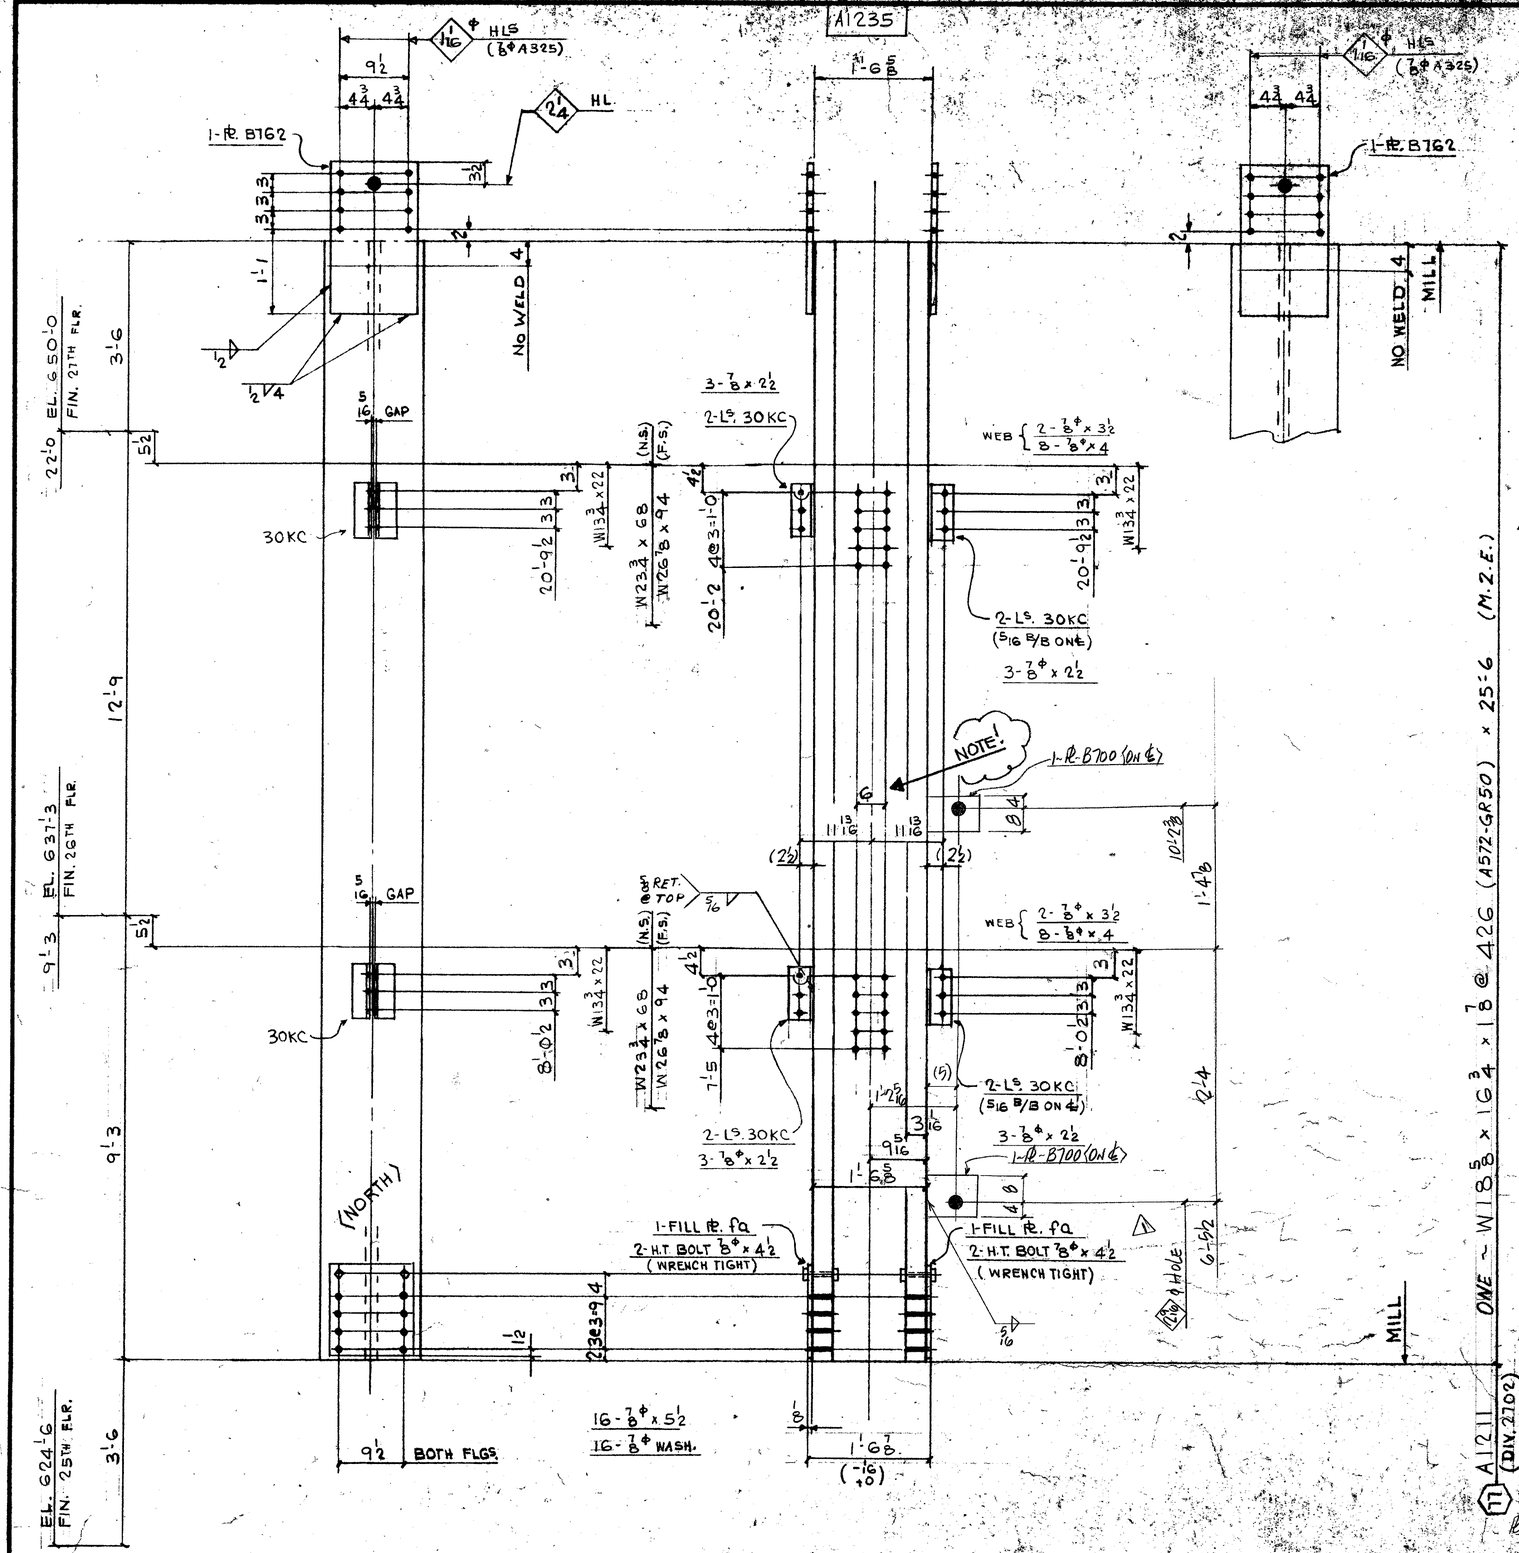

A1187

W19 x 455

FIELD BOLTS:

12 - 7/8Φ (A325F) x 2½
4 - x 3½
16 - x 4
16 - x 5½

16 - 7/8Φ (A325) WASH.

DIM'S SHOWN IN BRACKETS ARE BASED ON ACCURATE COL SIZES.

SHOP SCRIBE VISIBLE C/L ON BOTH FLGS & B/S WEB TOP & BOTT.

MAT'L G40.21-44W U/N
E70 SERIES ELECTRODES
REF. DWG.S E 26/27
E118.901

BILL OF MATERIAL

LINE	COOSDTE	COMMX SHIP DIVN.	PIECE MARKS MAIN MAT'L.	PIECE MARKS DETAIL MAT'L	NO OF PIECES	MATERIAL DESCRIPTION PL	WIDTH Inch	16th	X PLATE ONLY	THK. In.	16th	GRADE CODE	DSGR	FINISHED LENGTH Feet	In.	16th	PAGE	LINE	REMARKS
01				F001															
02																			
03				30KC	8	L4	3	x	3/8			44W		0	8	8			
04																			
05																			
06				B762	2	PL	12	8	x		010	44W		2	0	0			
07				FA	2		12	8	x		02	⊥		1	4	0			
08	X			B700	2		9	0	x		10	44W		1	0	0			
09					4	HT BOLT 7/8 x 4 1/2						325							
10					1	I.F. 5/16										7	0	0	
11					1	I.F. 1/2										4	0	0	
12																			
13																			
14																			
15	2702	A1211			1	W14 x 426						A572GR50		25	6	0	90	17	M.E.E.
16																			
17																			
26			TOTAL	20		TOTAL			39										1 OF 1

01																			
02																			
26			TOTAL			TOTAL													

NO.	1 DATE July 20/85	BY GG	SPEC. AS NOTED	FRANKEL STEEL LIMITED		
REVN.	2 DATE	BY	HOLES 15/16 Φ U/N	220 ATTWELL DRIVE, UNIT 1, REXDALE, ONTARIO M9W 5B2		
	3 DATE	BY	FINISH NONE			
MADE 27 EC	DATE JUNE 85	SQUAD FR	PROJECT: 7 WORLD TRADE CENTER	CONTRACT 84-152	DWG. NO. 1211	
CHK'D 28 ES	DATE 12-7-85		DETAIL: COLUMN (17) (14TH TIER)			

July 25/85

>> MASTER