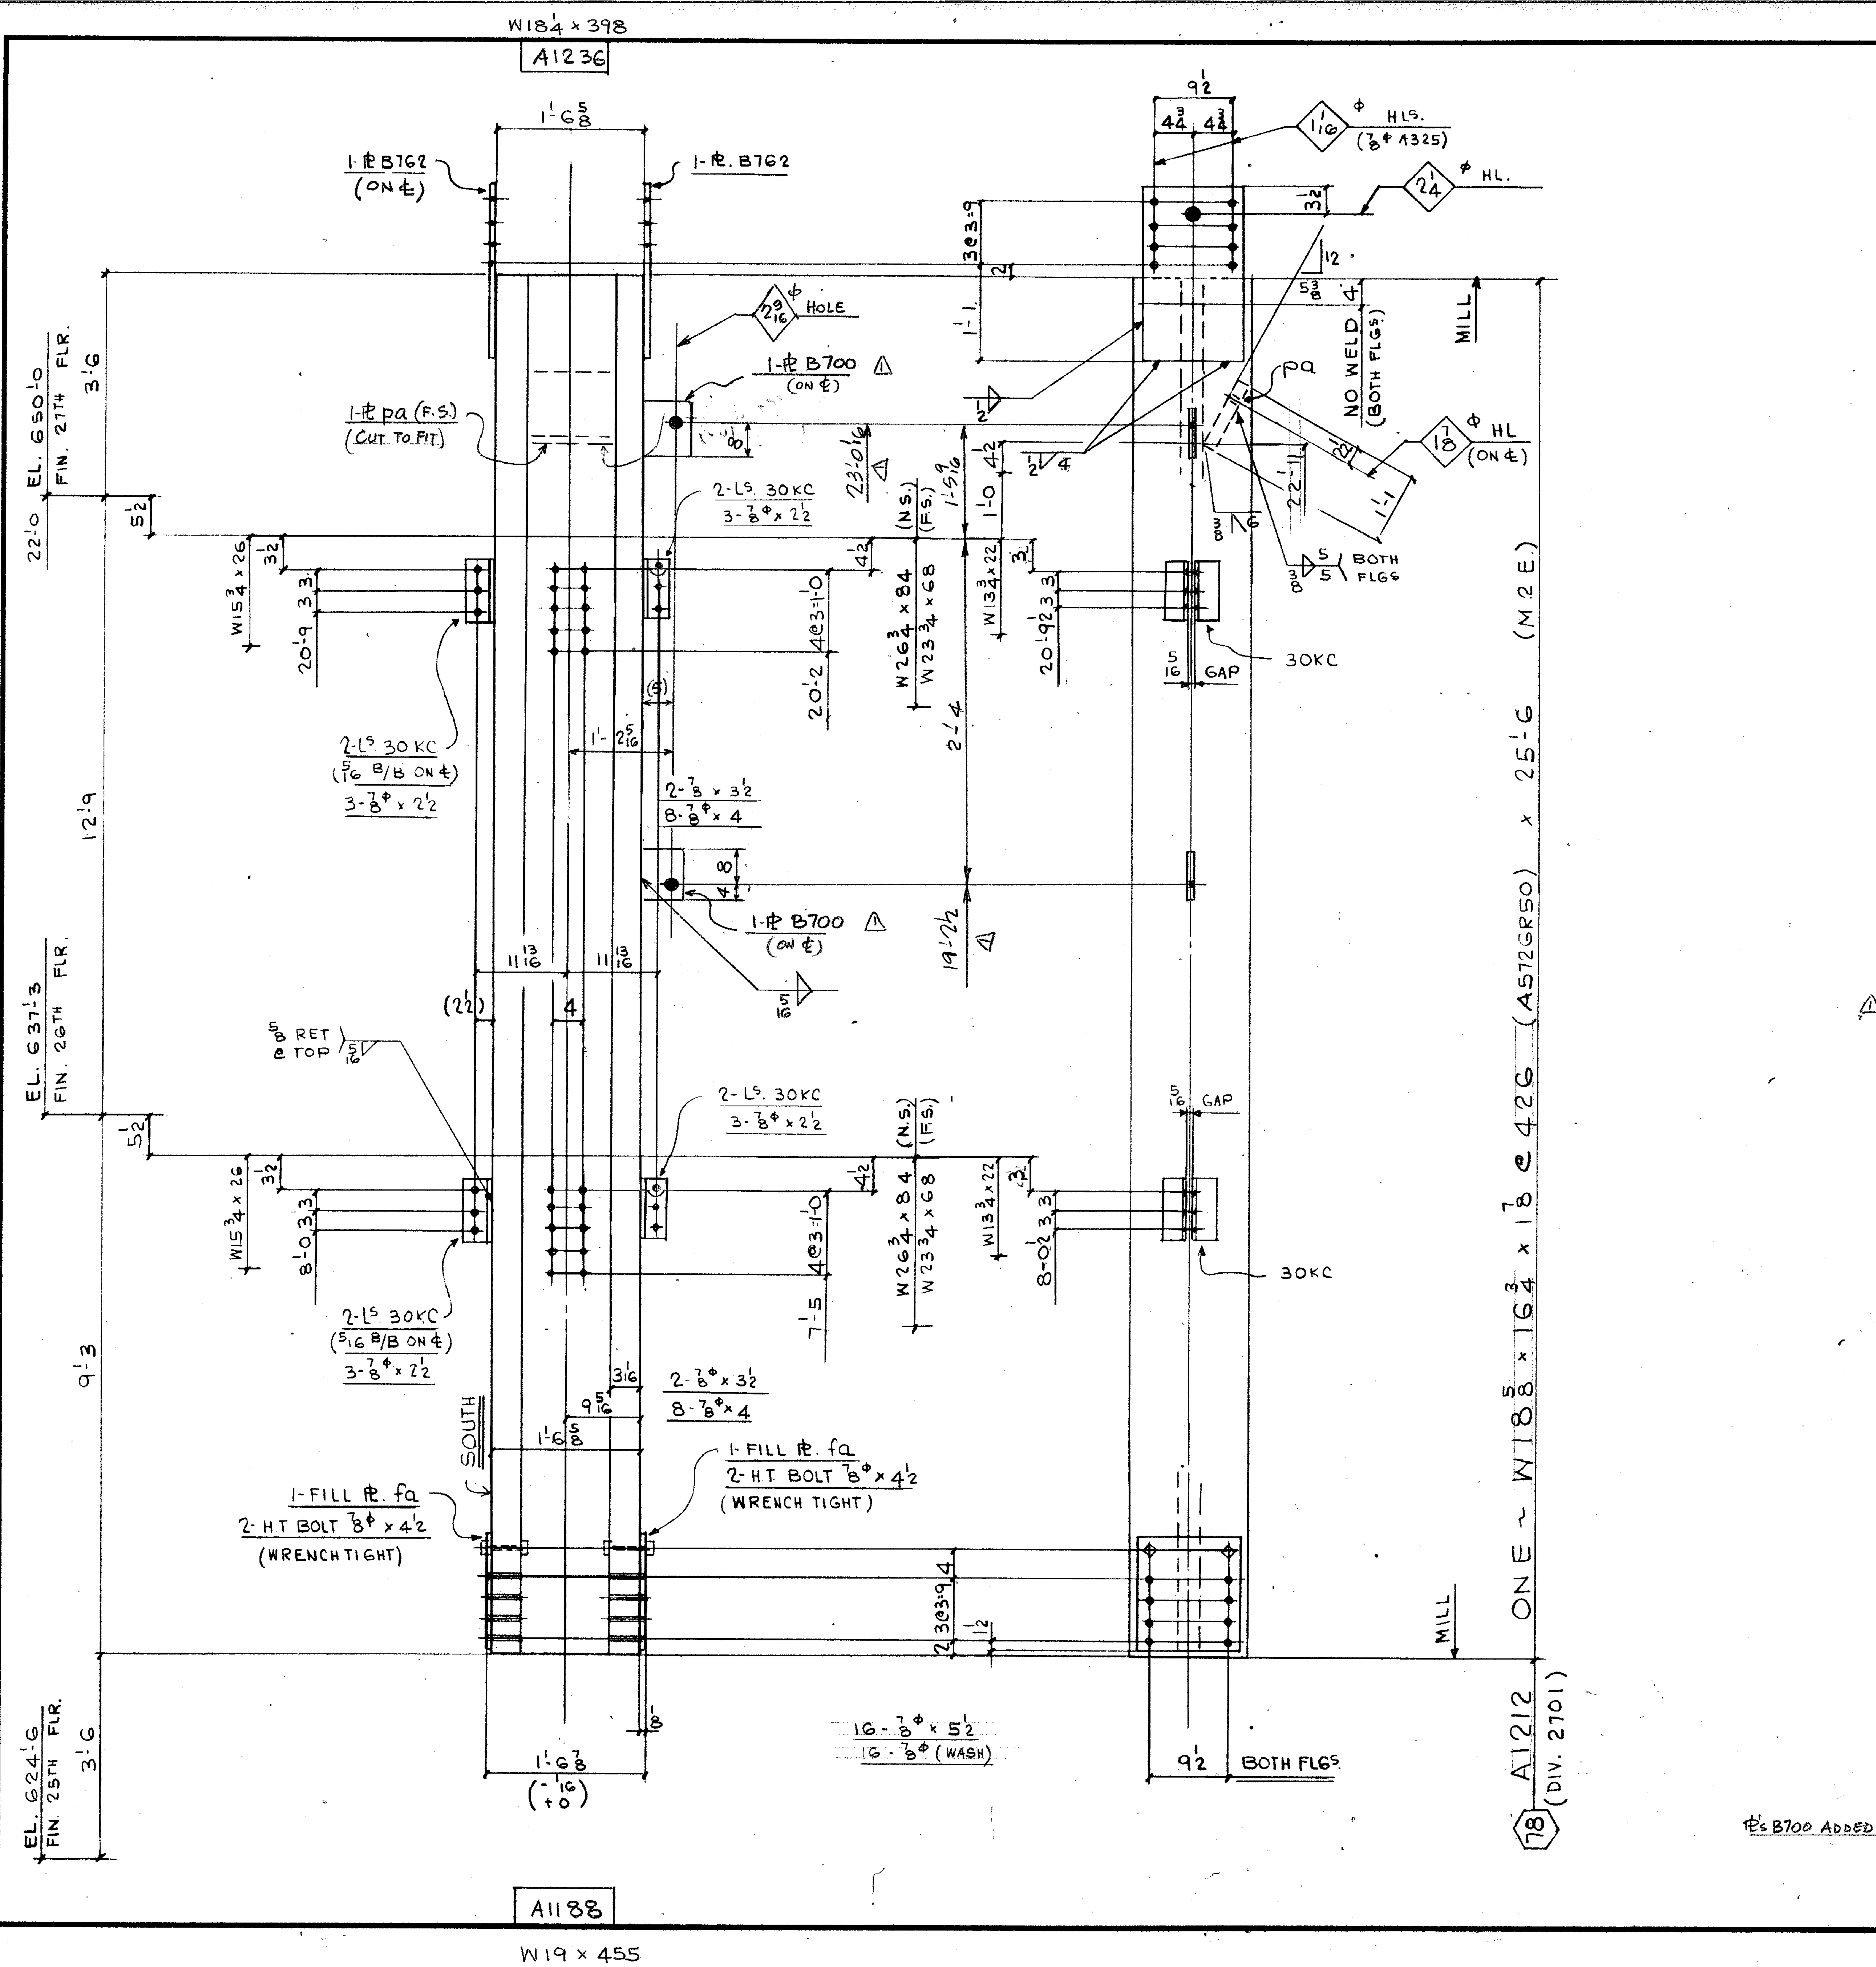


FIELD BOLTS:

12 - 7/8φ (A325F) x 2½
4 - " x 3½
16 - " x 4
16 - " x 5½

16 - 7/8φ (A325) WASH

DIM'S SHOWN IN BRACKETS ARE BASED ON ACCURATE COL SIZES.

SHOP SCRIBE VISIBLE C/L ON BOTH FLGS & B/S WEB TOP & BOTT.

MAT'L. G40.21-44W
E70 SERIES ELECTRODES
REF. DWG. E26/27
E118, 901

BILL OF MATERIAL

LINE	CC OO SD TE	COMMX SHIP DIVN.	PIECE MARKS MAIN MAT'L.	PIECE MARKS DETAIL MAT'L.	NO. OF PIECES	PL	MATERIAL DESCRIPTION WIDTH Inch 16th	X PLATE ONLY	THK. In. 16th	GRADE CODE	DSOR	FINISHED LENGTH Feet In. 16th	PAGE	LINE	REMARKS
01					F001										
02															
03				30KC	8		L 4 x 3 x 3/8			44W		0 8 8			
04															
05															
06				B762	2	PL	12 8	x	010	44W		2 0 0			
07				FA	2		12 8	x	0 2			1 4 0			
08				PA	1		12 8	x	1 12			1 1 0			CUT TO FIT
09 ⚠		X		B700	2		9 0	x	1 0			1 0 0			
10															
11					4		HT BOLT 7/8 x 4 1/2			325					
12															
13															
14					1		IF 5/16								
15					1		IF 1/2					4 0 0			
16												4 0 0			
17															
18															
19		2701	A1212		1		W14 x 426			A572GR50		25 6 0	90	17	M2E
20															
21															
22															
23															
24															
25															
26				TOTAL	21				TOTAL			37			(1 OF 1)
01															
02															
26				TOTAL					TOTAL						

PL's B700 ADDED

REV.	DATE	BY		
⚠	DATE JULY 22/85	BY WG.	SPEC. AS NOTED	FRANKEL STEEL LIMITED
2	DATE	BY	HOLES 15/16 φ U/N	220 ATTWELL DRIVE, UNIT 1, REXDALE, ONTARIO M9W 5B2
3	DATE	BY	FINISH NONE	July 25/85

MADE	DATE	SQUAD		CONTRACT	DWG.No.
27 EC	JUNE '85	FR	PROJECT: 7 WORLD TRADE CENTER	84-152	1212
CHK'D. 28 ES	DATE 12-7-85		DETAIL: COLUMN LINE 78 (14TH TIER)		