

W20 7/8 x 605


A1237

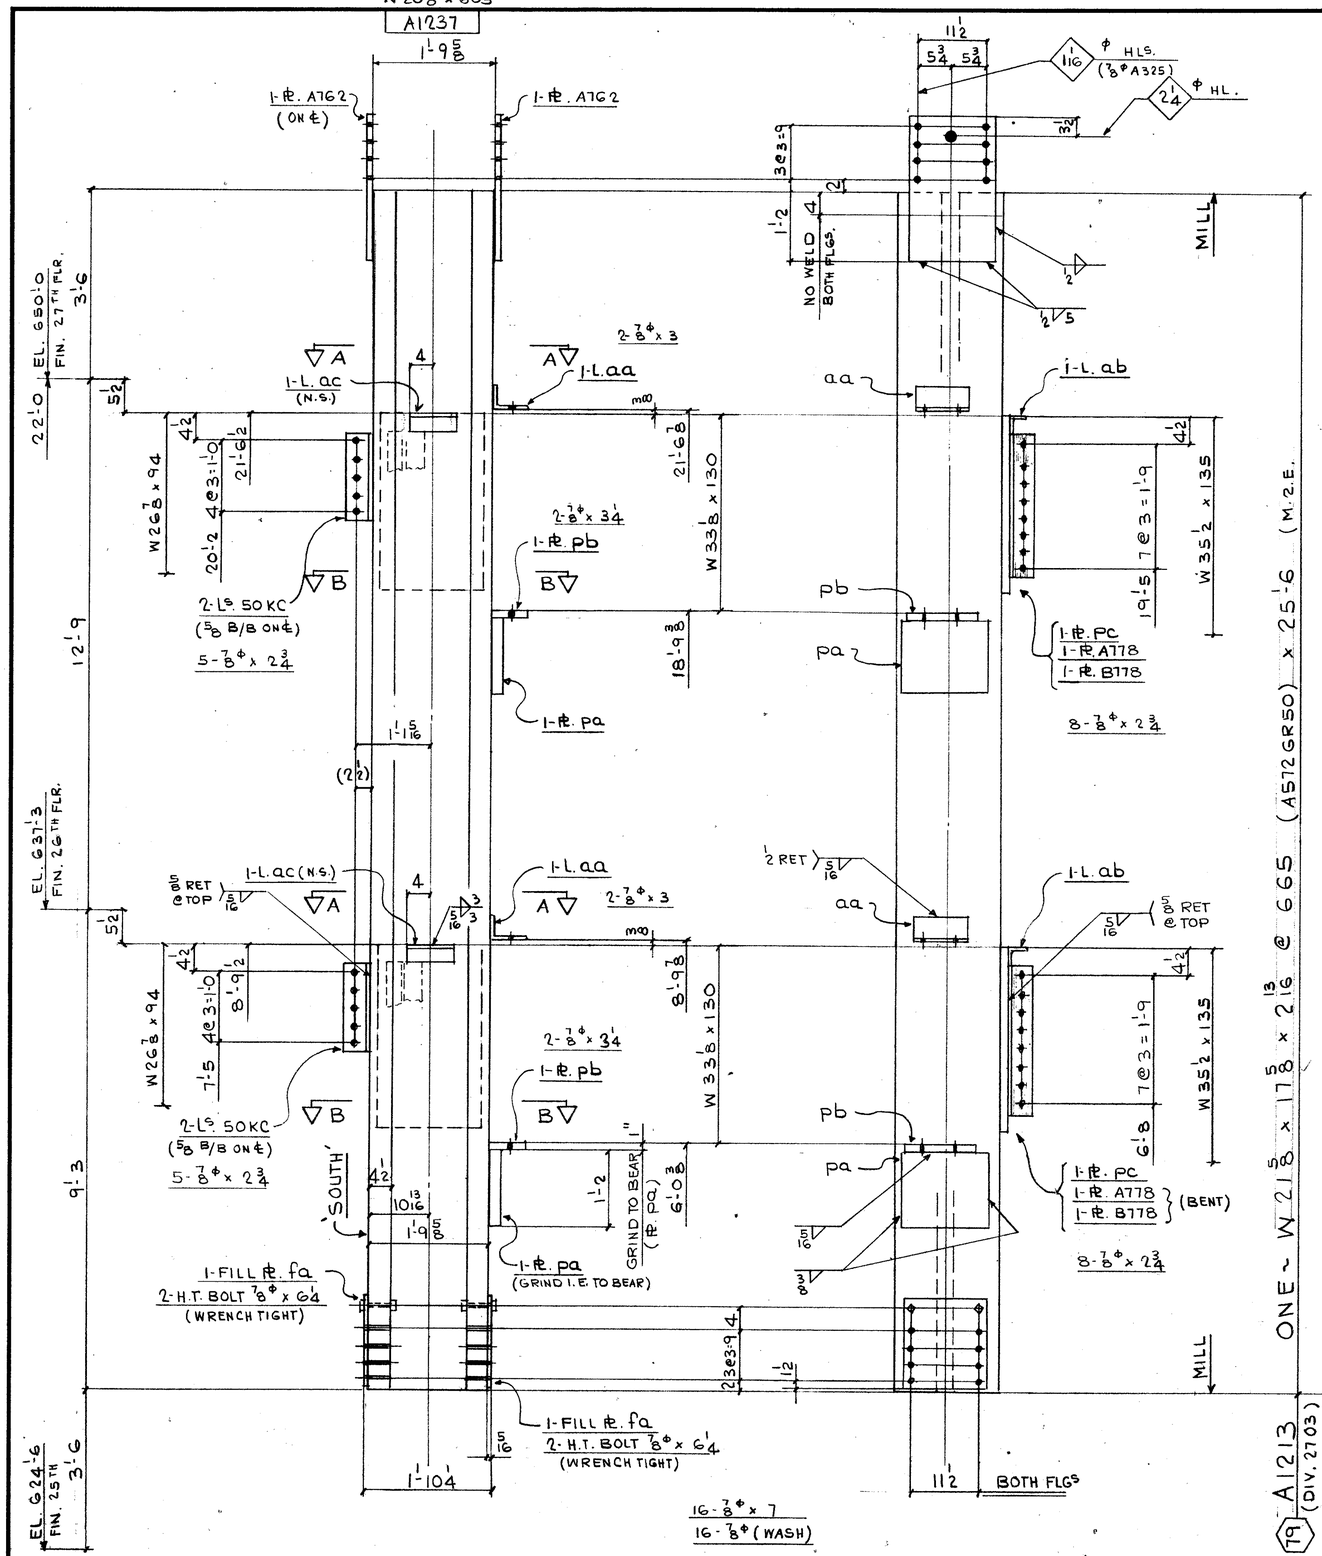

A1189

W22 3/8 x 730

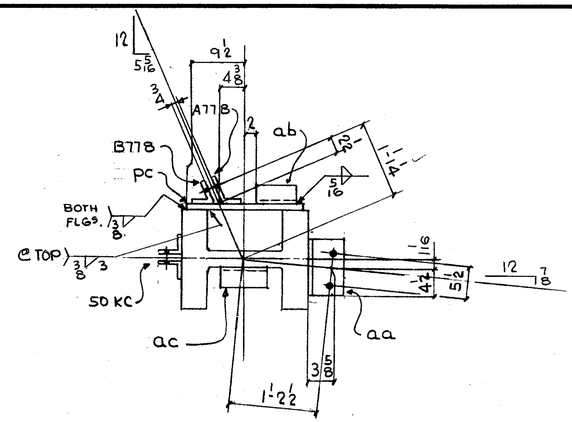

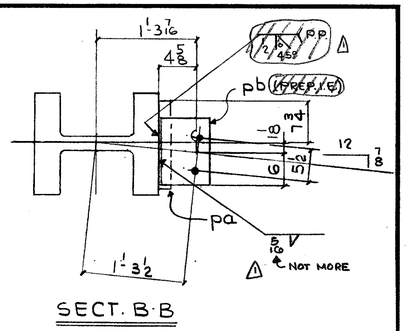

FIELD BOLTS:

26 ~ 7/8φ (A325F) x 2 3/4
4 ~ x 3
4 ~ x 3 1/4
16 ~ x 7

16 ~ 7/8φ (A325) WASH.

MAT'L. G40.21-44W U/N
E70 SERIES ELECTRODES
REF DWGS. E 26/27
E118, 901, 9162

BILL OF MATERIAL

LINE	CODE	COMMX SHIP DIVN.	PIECE MARKS MAIN MAT'L.	PIECE MARKS DETAIL MAT'L.	NO. OF PIECES	MATERIAL DESCRIPTION PL	WIDTH Inch	WIDTH 16th	X PLATE ONLY	THK. In.	THK. 16th	GRADE CODE	DOOR	FINISHED LENGTH Feet	FINISHED LENGTH In.	FINISHED LENGTH 16th	PAGE	LINE	REMARKS
01					F001														
02																			
03				50KC	4	L	4		x 3 x	3/8		44W		1	2	8			
04				AA	2	L	6		x 4 x	3/8				0	9	0			
05				AB	2	L	3		x 3 x	3/8				0	6	0			PLAIN
06				AC	2	L								0	8	0			L
07																			
08				A762	2	PL	14	8	x		010	44W		2	1	0			
09				A778	2	(	8	8	x		006	(		2	0	8			BENT
10				B778	2	)	8	0	x		006	)		2	0	8			L
11				PA	2	L	14	0	x		028			1	3	0			G.I.E. TO BEAR
12				PB	2		6	0	x		010			1	0	0			
13				PC	2		18	0	x		100			2	6	0			
14				FA	2	L	14	8	x		005			1	4	0			
15																			
16					4	HT BOLT 7/8 x 6 1/4 325													
17																			
18					1	I.F. 5/16								1	8	0			
19					1	I.F. 3/8								1	4	0			
20					1	I.F. 1/2								4	0	0			
21					1	66 1/2								2	0	0			
22																			
23																			
24	2703	A1213			1	W 14 x 665						A572GR50		25	6	0	9115	M.2.E.	
25																			
26			TOTAL		34				TOTAL					15					(1 OF 1)

01																			
02																			
26			TOTAL						TOTAL										

REV.	DATE	BY	SPEC.	AS NOTED
1	AUG 1/85	WJF	HOLES	15/16 φ 4/N
2	DATE	BY	FINISH	NONE
3	DATE	BY		

FRANKEL STEEL LIMITED
220 ATTWELL DRIVE, UNIT 1, REXDALE, ONTARIO M9W 5B2

MADE	DATE	SQUAD	PROJECT	CONTRACT	DWG.No.
27 EC	JUNE '85	FR	7 WORLD TRADE CENTER	84-152	1213
CHK'D. 28 ES	DATE 12-7-85		DETAIL: COLUMN (79) (14TH TIER)		

Aug/85 R
July 19/85

79 MASTER