
W19 x 455

A1240

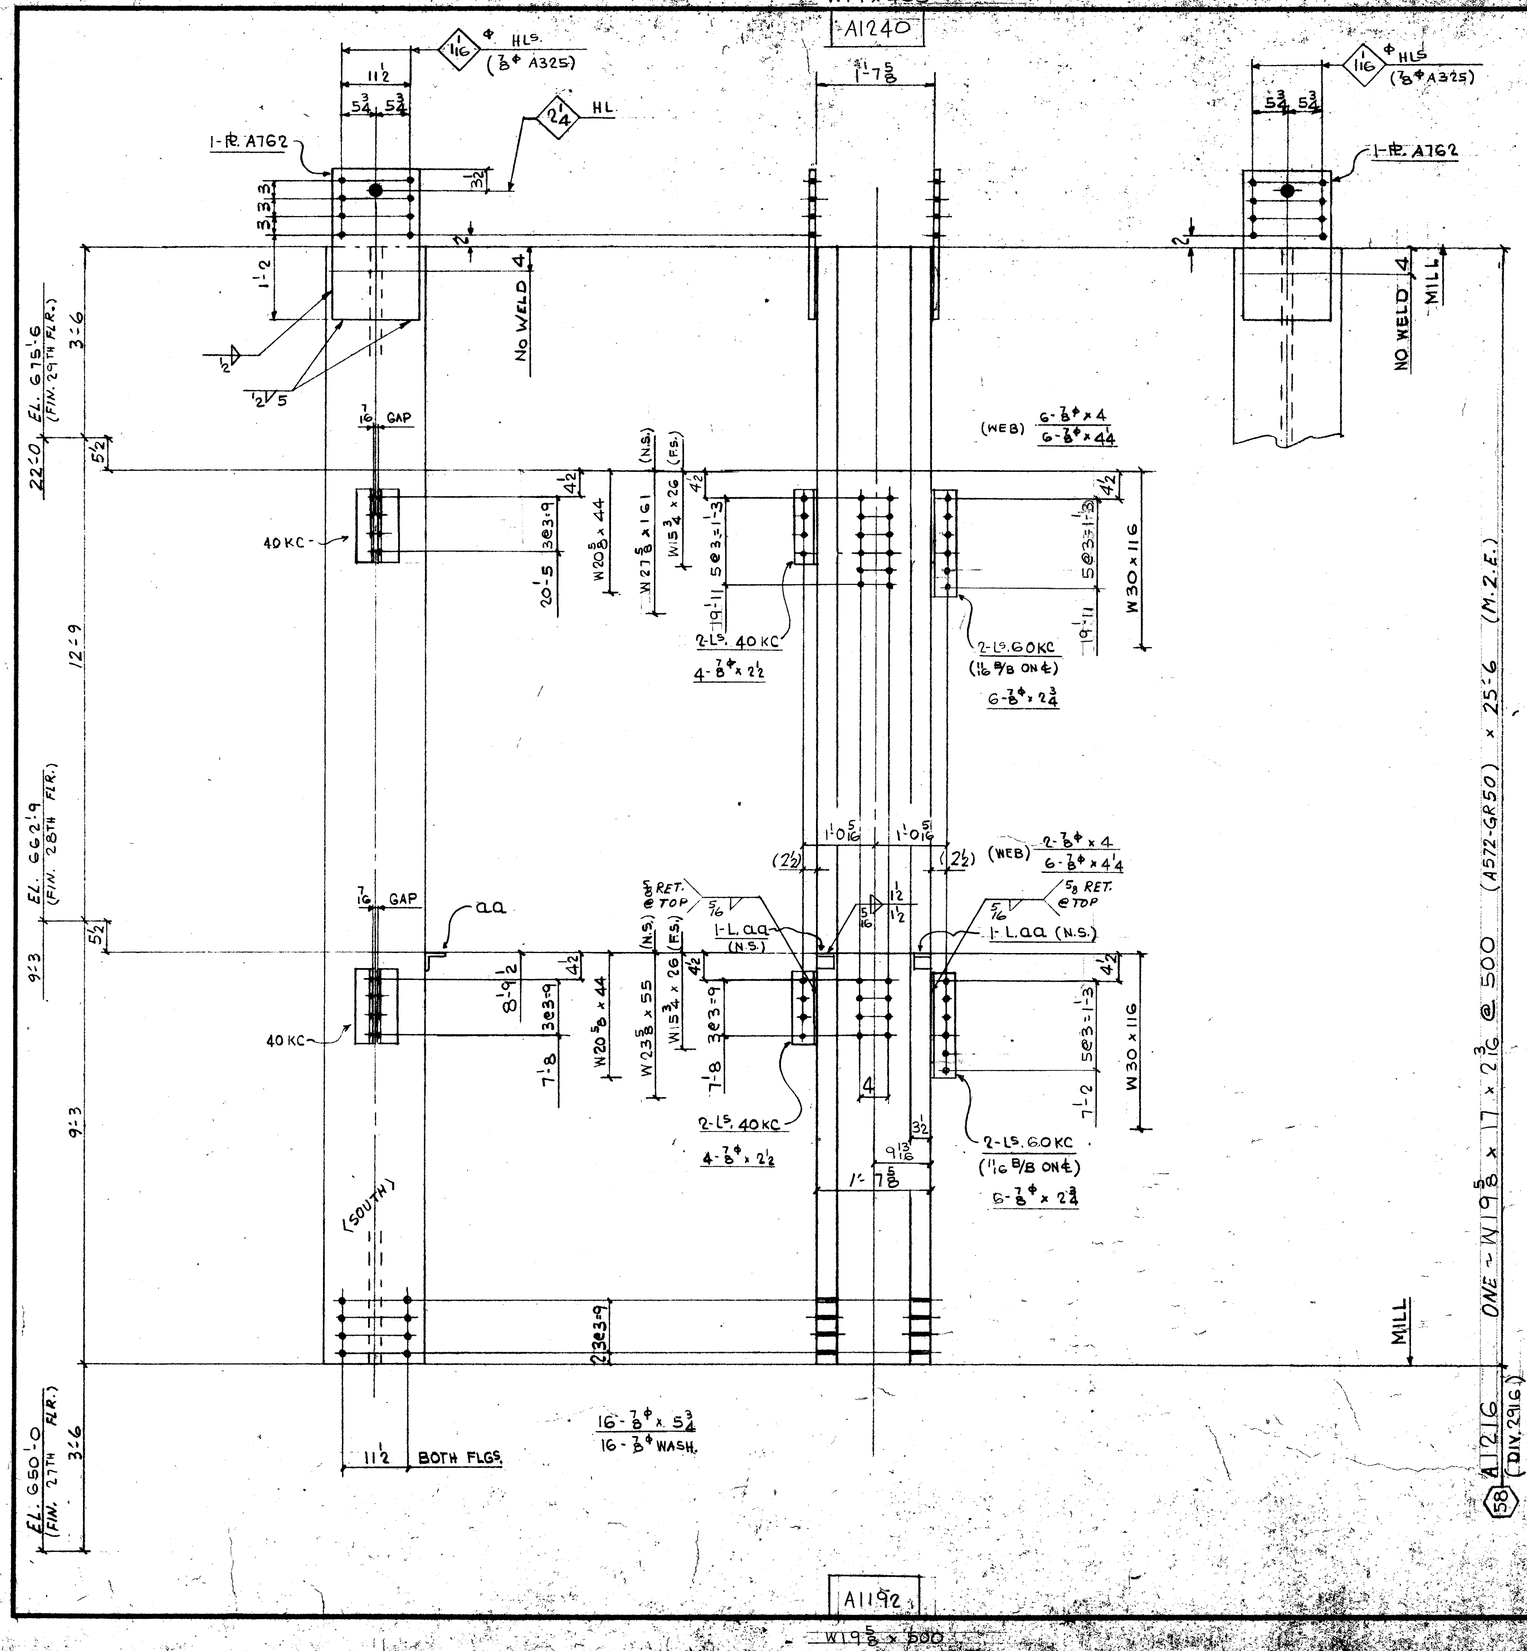

A1192

W19 5/8 x 500

FIELD BOLTS:

8 - 7/8Φ (A325F) x 2 1/2
12 - x 2 3/4
8 - x 4
12 - x 4 1/4
16 - x 5 3/4
16 - 7/8Φ (A325) WASH.

DIM'S SHOWN IN BRACKETS ARE BASED ON ACCURATE COL SIZES.

SHOP SCRIBE VISIBLE C/L ON BOTH FLGS & B/S WEB TOP & BOTT.

MAT'L G40·21 - 44W U/N
E70 SERIES ELECTRODES
REF. DWG.S E 28/29
E18,901

BILL OF MATERIAL

LINE	CODE	COMMX SHIP DIVN.	PIECE MARKS MAIN MAT'L.	PIECE MARKS DETAIL MAT'L.	NO OF PIECES	MATERIAL DESCRIPTION PL	WIDTH Inch	WIDTH 16th	X PLATE ONLY THK. In.	THK. 16th	GRADE CODE	DSDR	FINISHED LENGTH Feet	FINISHED LENGTH In.	FINISHED LENGTH 16th	PAGE	LINE	REMARKS
01					F001													
02																		
03				40KC	4	L	4	x	3	x 3/8		44W		2	11	8		
04				60KC	4	⊥						⊥		1	5	8		
05				AA	2	L	3	x	3	x 3/8		⊥		0	3	0		PLAIN
06																		
07				A762	2 PI	14	B	x			010	44W		2	1	0		
08																		
09																		
10					1	IF	5/16							10	0	0		
11					1	IF	1/2							4	0	0		
12																		
13																		
14																		
15	2916	A1216			1	W14 x 500					A572GR50		25	6	0	90	7	M.E.
16																		
17																		
26	TOTAL		16		TOTAL								42					1-OF-1

01																		
02																		
03																		
08																		
09																		
26	TOTAL				TOTAL													

REV.					
1	DATE	BY	SPEC. AS NOTED	FRANKEL STEEL LIMITED	
2	DATE	BY	HOLES 15/16 Φ U/N	220 ATTWELL DRIVE, UNIT 1, REXDALE, ONTARIO M9W 5B2	
3	DATE	BY	FINISH NONE		
MADE 27 EC	DATE: JUNE 85	SQUAD FR	PROJECT: 7 WORLD TRADE CENTER	CONTRACT 84-152	DWG. No. 1216
CHK'D 28 ES	DATE: 15-7-85		DETAIL: COLUMN 58 15TH TIER		

Jan 24 1986