
W16 3/4 x 257

A1242

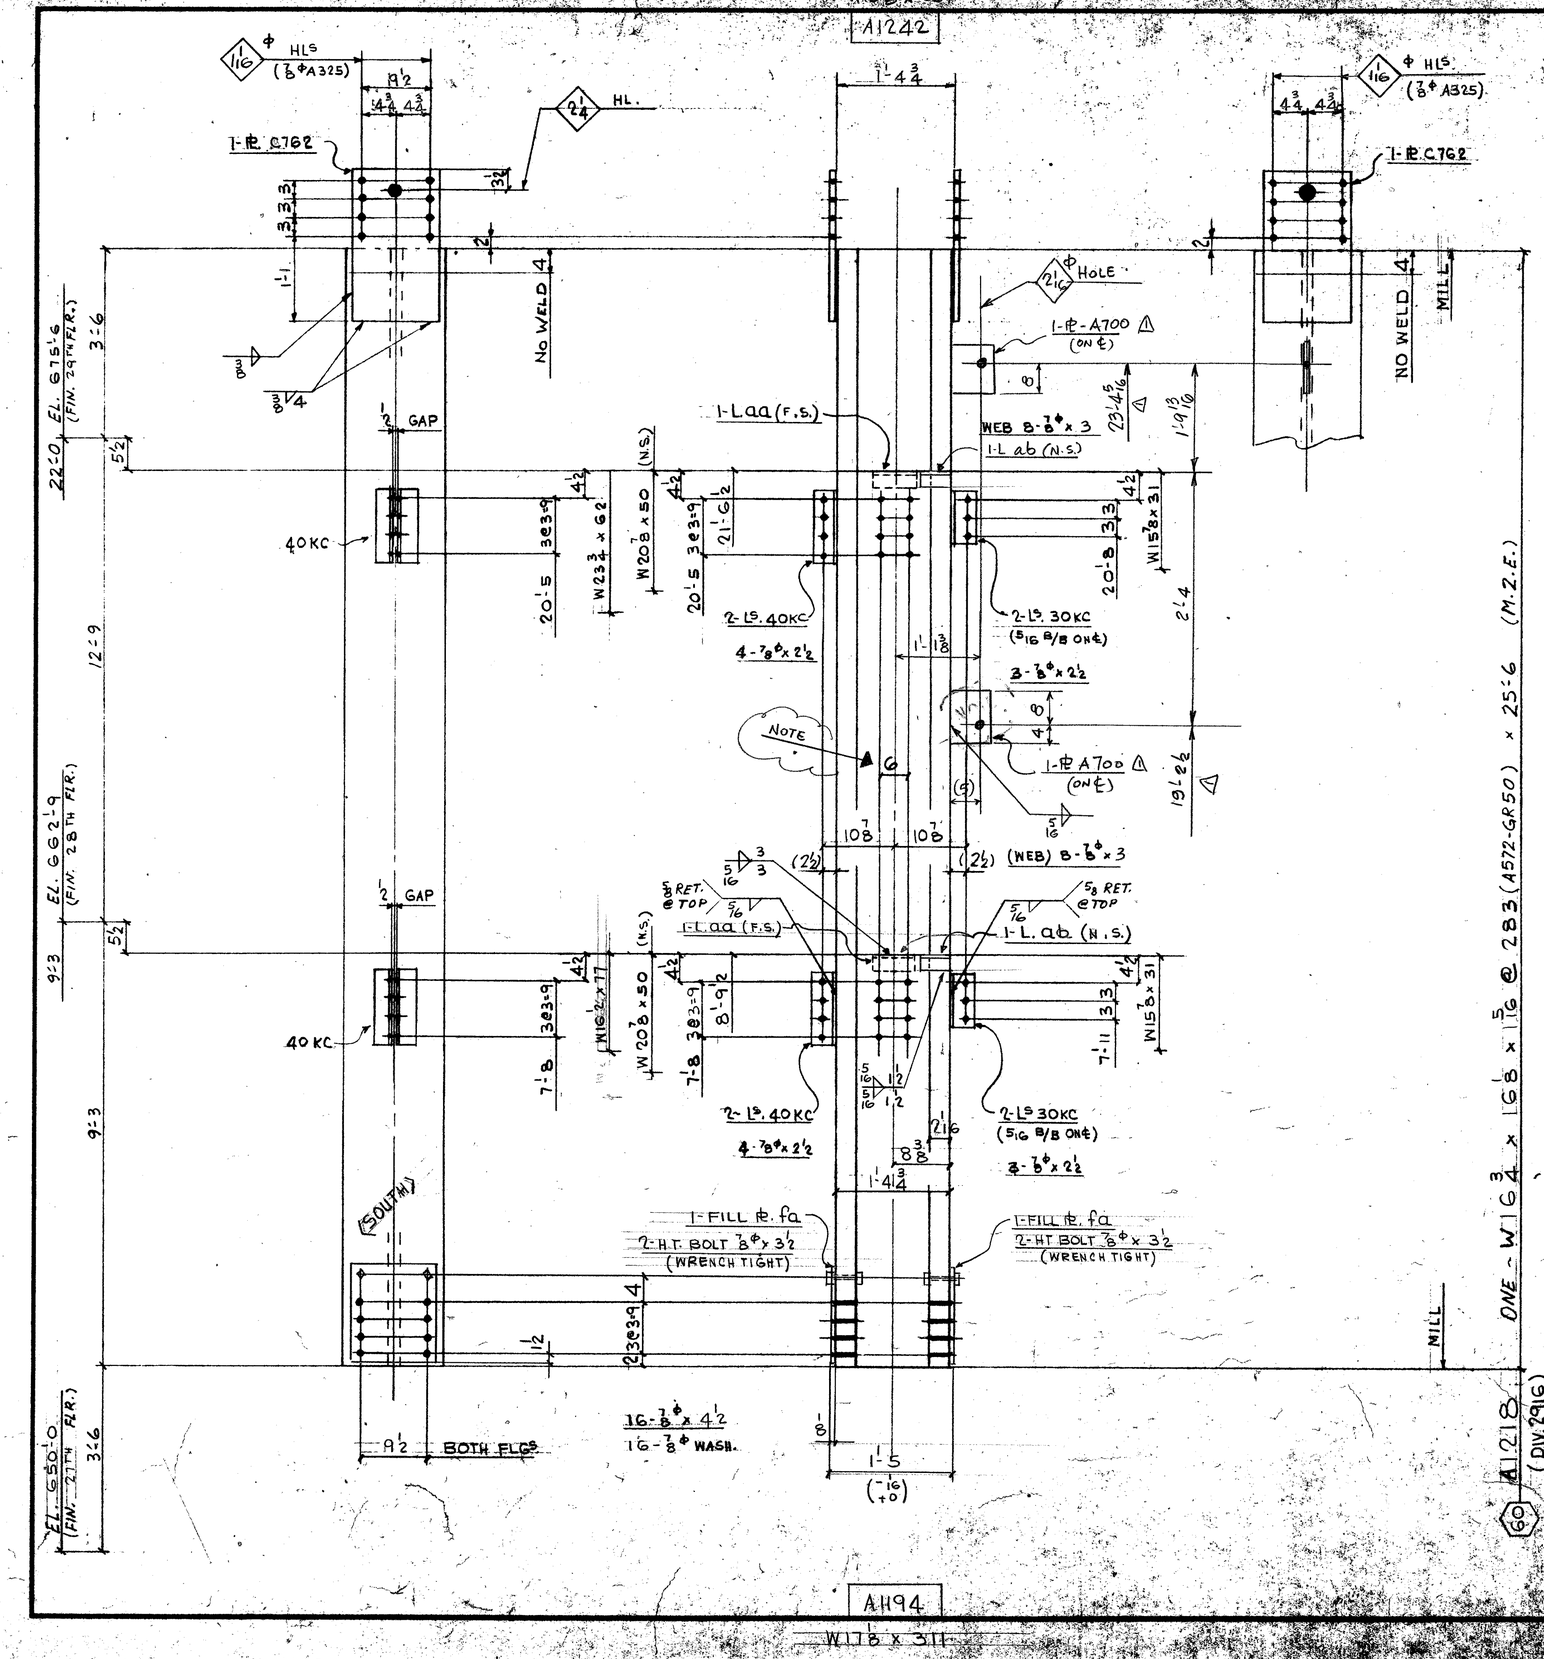

FIELD BOLTS:
14 - 7/8 Φ (A325F) x 2 1/2
16 - ⊥ x 3
16 - ⊥ x 4 1/2

16- 7/8 Φ (A325) WASH.

DIM'S SHOWN IN BRACKETS ARE BASED ON ACCURATE COL SIZES.

SHOP SCRIBE VISIBLE C/L ON BOTH FLGS & B/S WEB TOP & BOTT.

MAT'L G40·21-44W U/N
E70 SERIES ELECTRODES
REF. DWG.S F28/29
E118,901

BILL OF MATERIAL

LINE	CC OOSDTE	COMMX SHIP DIVN.	PIECE MARKS MAIN MAT'L.	PIECE MARKS DETAIL MAT'L.	NO. OF PIECES	MATERIAL DESCRIPTION PL	WIDTH Inch	WIDTH 16th	X PLATE ONLY	THK. In.	THK. 16th	GRADE CODE	DOOR	FINISHED LENGTH Feet	FINISHED LENGTH In.	FINISHED LENGTH 16th	PAGE	LINE	REMARKS
01				F001															
02																			
03				30KC	4	L	4		x 3 x	3	8	44W		0	8	8			
04				40KC	4									0	11	8			
05				AA	2	L	3		x 3 x	3	8			0	8	0			PLAIN
06				AB	2									0	3	0			L
07				C76Z	2	PL	12	8	x				08		2	0	0		
08				FA	2	L	12	8	x				02		1	4	0		
09	X			A700	2	L	9	0	x				10		1	10	0		
10					4	HT BOLT 7/8 x 3 1/2						325							
11																			
12					1	LF	5/16								9	0	0		
13					1	LE	3/8								4	0	0		
14																			
15			2916A1218		1	W 14 x 283						A572GR50		25	6	0	9	10	M.Z.E
16																			
17																			
26			TOTAL	24					TOTAL	41									1-OF-1

01																			
02																			
26			TOTAL						TOTAL										

1	DATE JULY 27/85	BY WG	SPEC. AS NOTED	FRANKEL STEEL LIMITED	
2	DATE	BY	HOLES 15/16 Φ U/N	220 ATTWELL DRIVE, UNIT 1, REXDALE, ONTARIO M9W 5B2	
3	DATE	BY	FINISH NONE		
MADE 27 EC	DATE JUNE '85	SQUAD FR	PROJECT: 7 WORLD TRADE CENTER	CONTRACT	DWG.NO.
CHK'D 28 ES	DATE 15-7-85		DETAIL: COLUMN 60 (15TH TIER)	84-152	1218

July 25/85

A1194

W 18 x 311