


W16 x 233

A1245

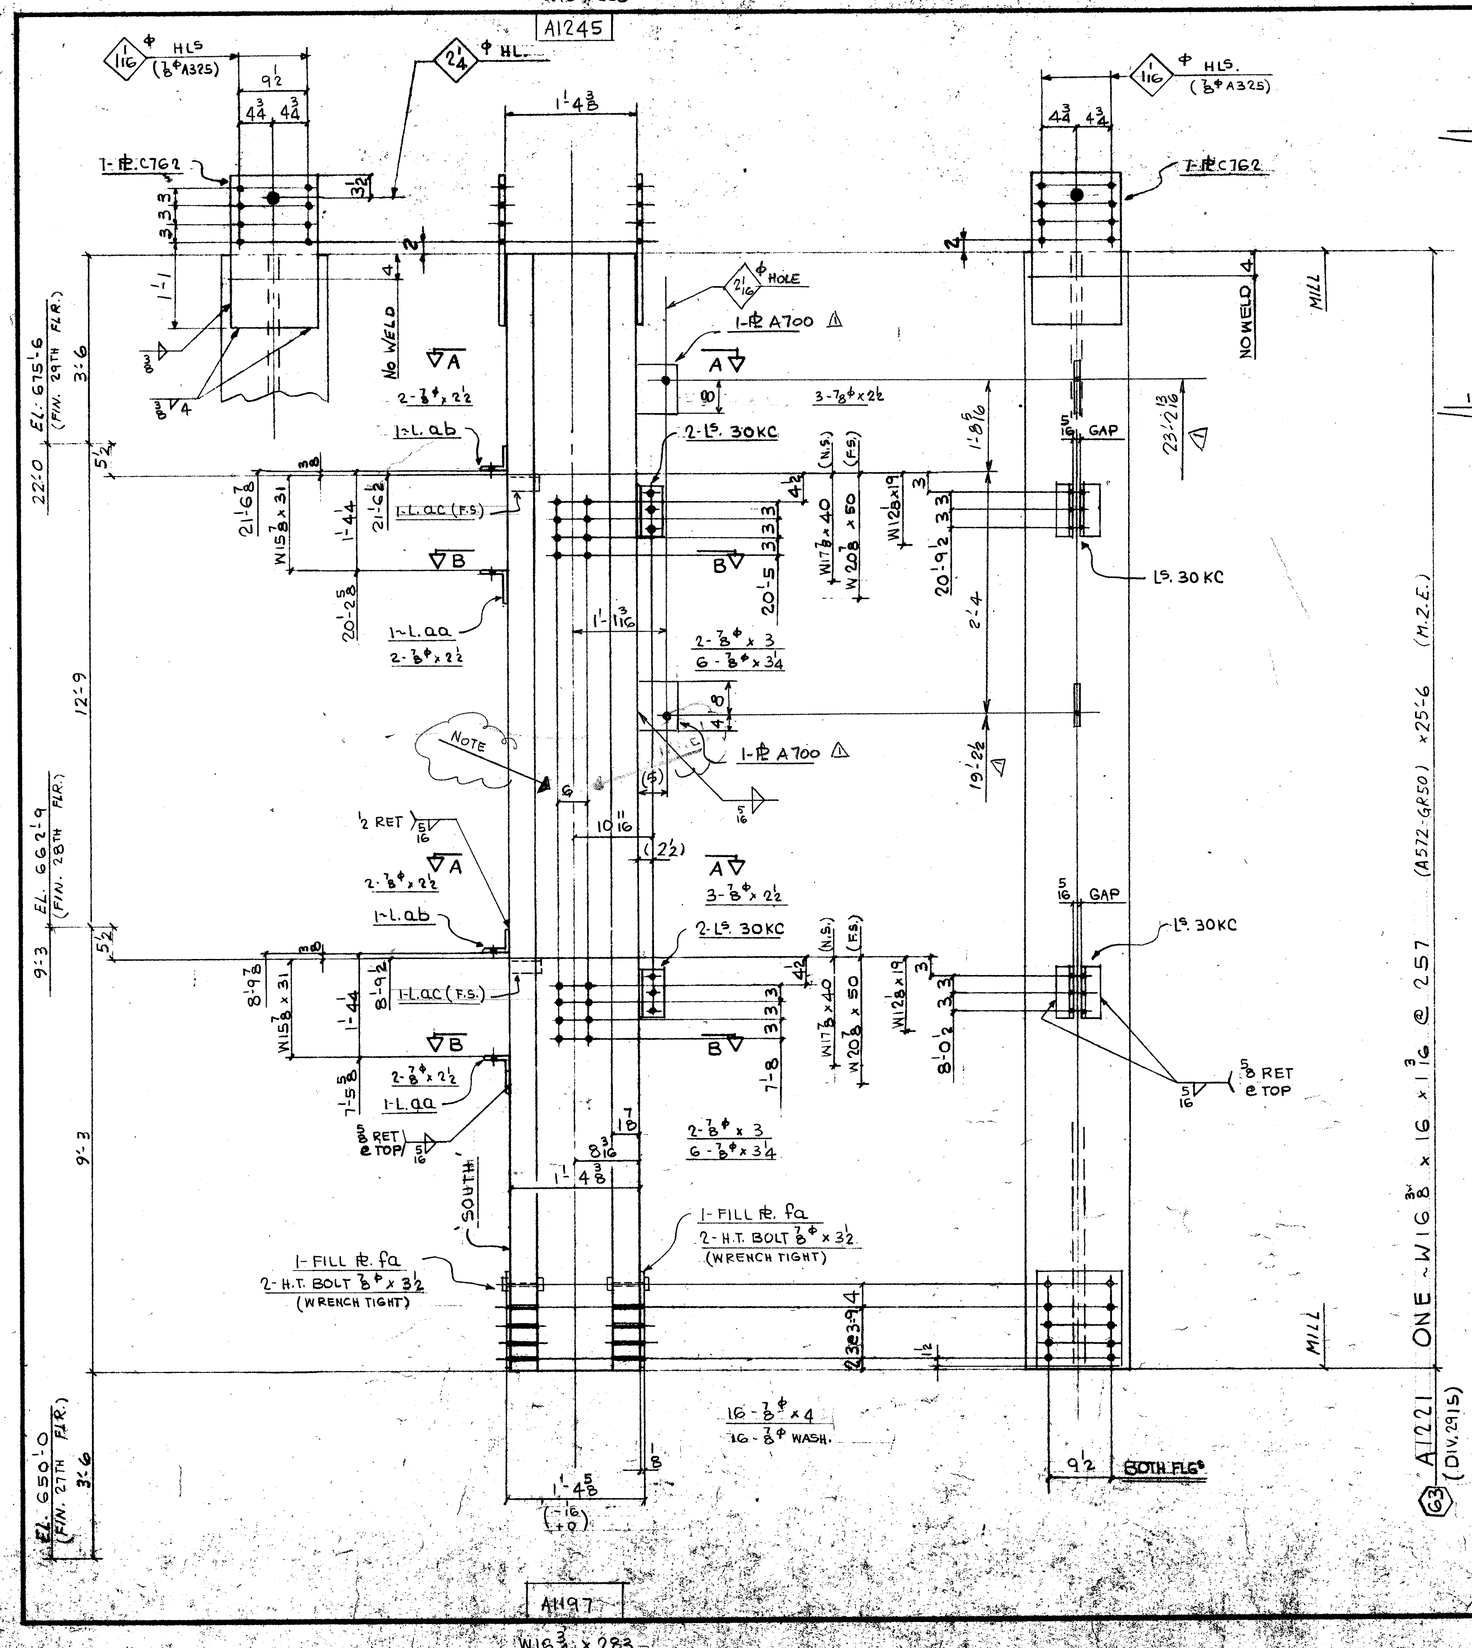

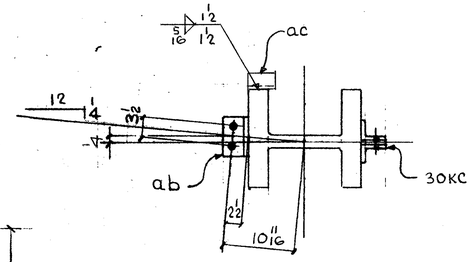

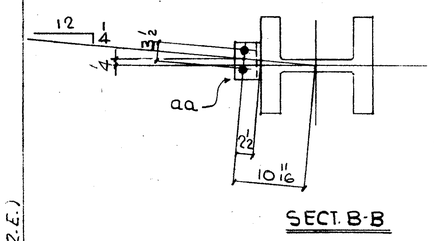

FIELD BOLTS:

14 - 7/8Φ (A325F) x 2 1/2
4 - x 3
12 - x 3 1/4
16 - x 4

16 - 7/8Φ (A325) WASH.

DIM'S SHOWN IN BRACKETS ARE BASED ON ACCURATE COL SIZES.

SHOP SCRIBE VISIBLE C/L ON BOTH FLGS & B/S WEB TOP & BOTT.

MAT'L G40·21-44W U/N
E70 SERIES ELECTRODES
REF. DWG. E28/29 E118
901.9157

BILL OF MATERIAL

LINE	CODE	COMMX SHIP DIVN.	PIECE MARKS MAIN MAT'L.	PIECE MARKS DETAIL MAT'L.	NO OF PIECES	MATERIAL DESCRIPTION PL	WIDTH Inch	WIDTH 16th	X PLATE ONLY THK In.	THK 16th	GRADE CODE	DSR	FINISHED LENGTH Feet	FINISHED LENGTH In.	FINISHED LENGTH 16th	PAGE	LINE	REMARKS
01			F001															
02																		
03			30KC		4	L	4	x	3	8	44W		0	8	8			
04			A1		2	L	8	x	4	x 4			0	8	0			
05			AB		2	L	4	x	4	x 8			0	7	8			
06			AC		2	L	3	x	3	x 8			0	3	0			PLAIN
07	X		A700		2	PI	9	0	x	1 0			1	0	0			
08			C162		2	PI	12	8	x	0 8	44W		2	0	0			
09			FA		2	⊥	12	8	x	0 2	⊥		1	4	0			
10					4	HT BOLT 7/8 x 3 1/2					325							
11																		
12					1	I.F. 5/16								6	0			
13					1	I.F. 3/8								4	0			
14																		
15																		
16																		
17			2915 A1221		1	W14 x 257 A572GR50							25	6	0	902	1	M.2.E.
18																		
19																		
20																		
21																		
22																		
23																		
24																		
25																		
26			TOTAL		22						TOTAL				38			1-OF-1
01																		
02																		
26			TOTAL								TOTAL							

PL's A700 ADDED

R 1 DATE JULY 22/85 BY WG	SPEC. AS NOTED	FRANKEL STEEL LIMITED			
E 2 DATE BY	HOLES 15/16 Φ U/N	220 ATTWELL DRIVE, UNIT 1, REXDALE, ONTARIO M9W 5B2			
V 3 DATE BY	FINISH NONE				
MADE 27 EC	DATE JUNE 85	SQUAD FR	PROJECT: 7 WORLD TRADE CENTER	CONTRACT 84-152	DWG No. 1221
CHK'D 28 ES	DATE 15-7-85		DETAIL: COLUMN (63) (15TH TIER)		

July 25/85