
W17½ x 342

A1246

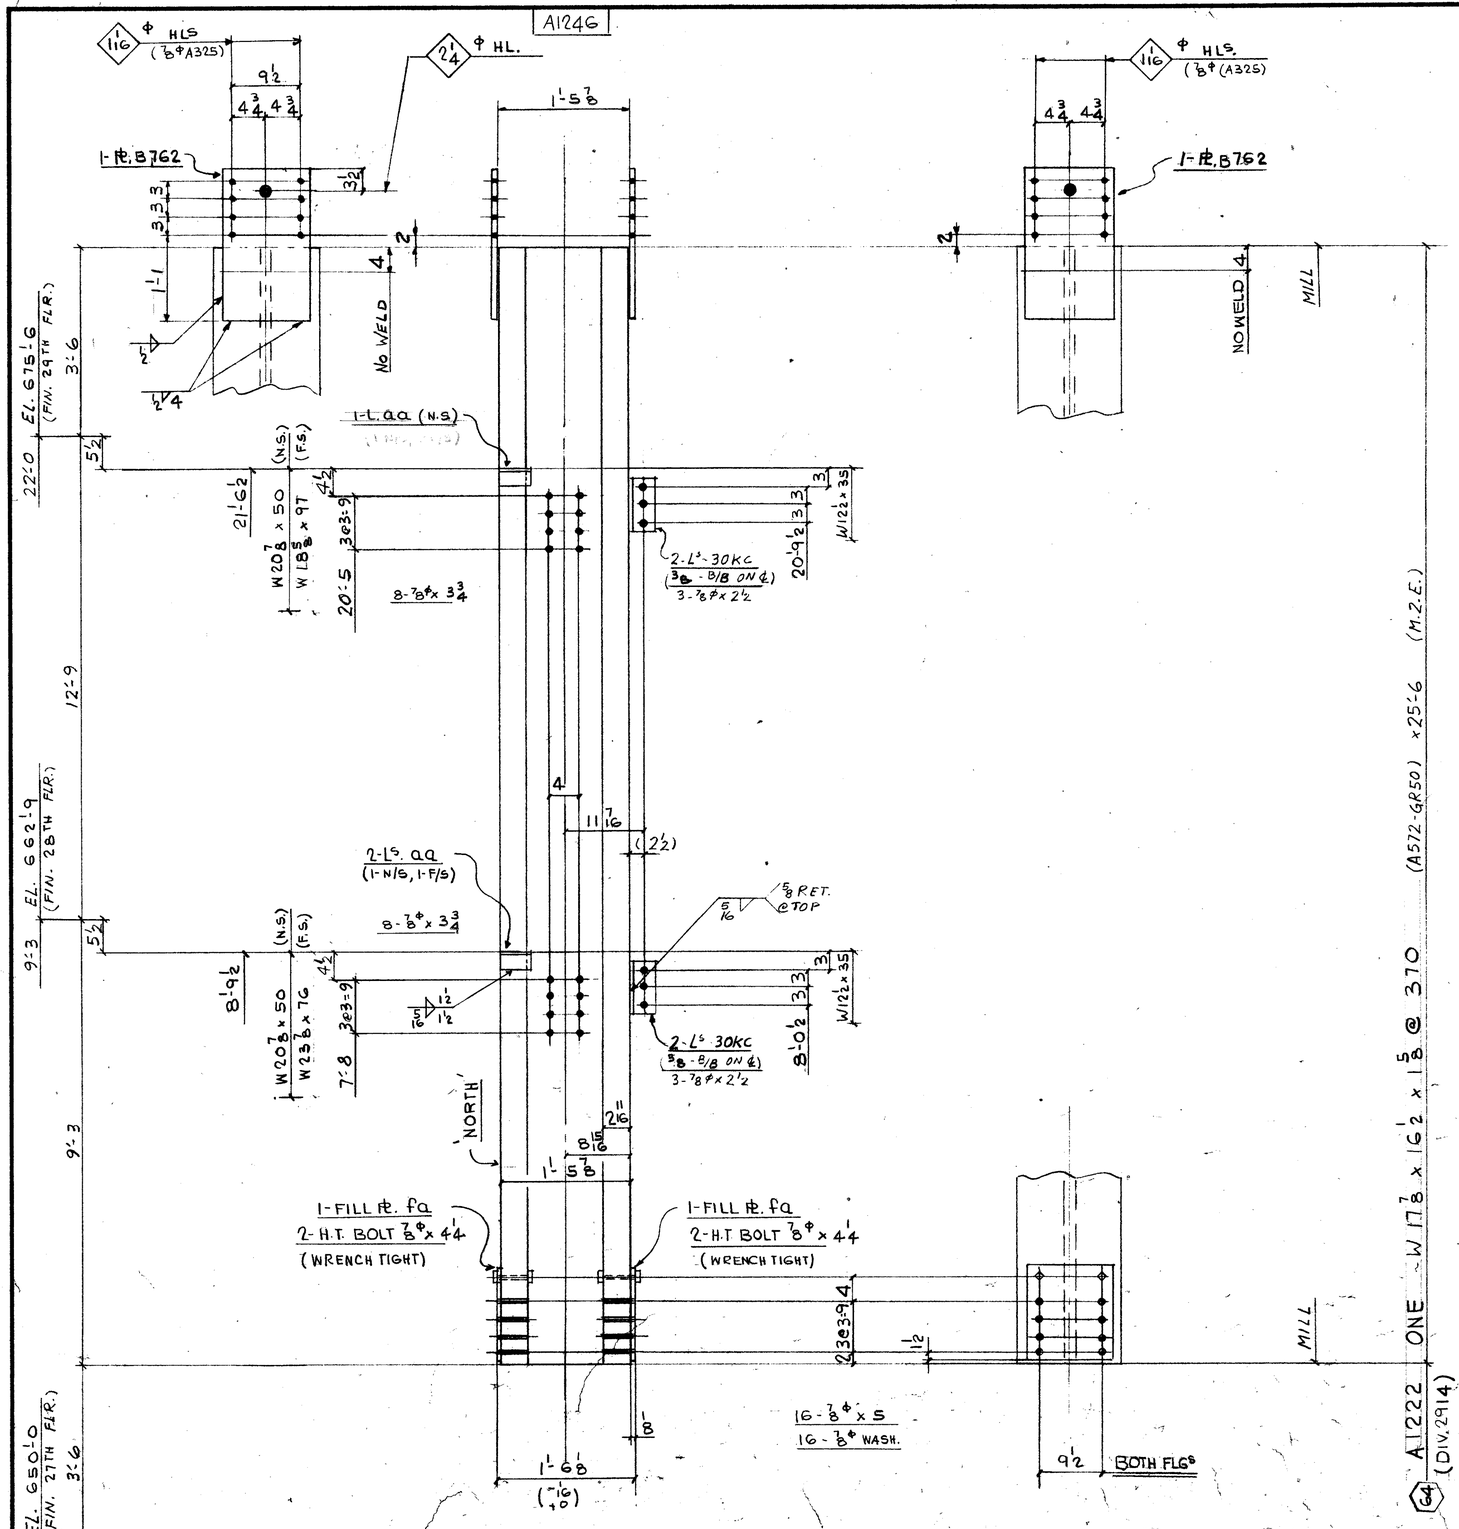

FIELD BOLTS

6 ~ ⅞ϕ (A325-F) x 2½
16 ~ ⌊ x 3¾
16 ~ ⌊ x 5

16 - ⅞ϕ (A325) WASH.

DIM'S SHOWN IN BRACKETS ARE BASED ON ACCURATE COL SIZES.

SHOP SCRIBE VISIBLE C/L ON BOTH FLGS & B/S WEB TOP & BOTT.

MAT'L G40.21-44W U/N
E70 SERIES ELECTRODES
REF. DWG. E28/29, E118
901

BILL OF MATERIAL

LINE	CODE	COMMX SHIP DIVN.	PIECE MARKS MAIN MAT'L.	PIECE MARKS DETAIL MAT'L.	NO. OF PIECES	MATERIAL DESCRIPTION PL	WIDTH Inch	WIDTH 16th	X PLATE ONLY	THK. In.	THK. 16th	GRADE CODE	DSOR	FINISHED LENGTH Feet	FINISHED LENGTH In.	FINISHED LENGTH 16th	PAGE	LINE	REMARKS
01					F001														
02																			
03				30KC	4	L	4		x 3 x 3/8			44W		0	8	8			
04				14	3	L	3		x 3 x 3/8			⊥		0	3	0			PLAIN
05																			
06				8762	2	PL	12	8	x		010	44W		2	0	0			
07				FA	2	L	12	8	x		0 ?	⊥		1	4	0			
08																			
09					4	HT BOLT ⅞ x 4'4						325							
10																			
11																			
12					1	LF 5/16								4	0	0			
13					1	LF 1/2								4	0	0			
14																			
15																			
16																			
17	2914	A1222			1	W14 x 370				A572GR50			25	8	0	9	9	M.2.E.	
18																			
19																			
20																			
21																			
22																			
23																			
24																			
25																			
26			TOTAL		19							TOTAL		36					1-OF-1

01																			
02																			
26			TOTAL									TOTAL							

REV.					
1	DATE	BY	SPEC.	AS NOTED	
2	DATE	BY	HOLES	15/16ϕ U/N	
3	DATE	BY	FINISH	NONE	

FRANKEL STEEL LIMITED
220 ATTWELL DRIVE, UNIT 1, REXDALE, ONTARIO M9W 6B2

MADE	DATE	SQUAD	PROJECT	CONTRACT	DWG.No.
27 EC	JUNE 85	FR	1 WORLD TRADE CENTER	84-152	1222
CHK'D. 28 ES	DATE 15-7-85		DETAIL: COLUMN (64) (15TH TIER)		