
W16 x 233

A1250

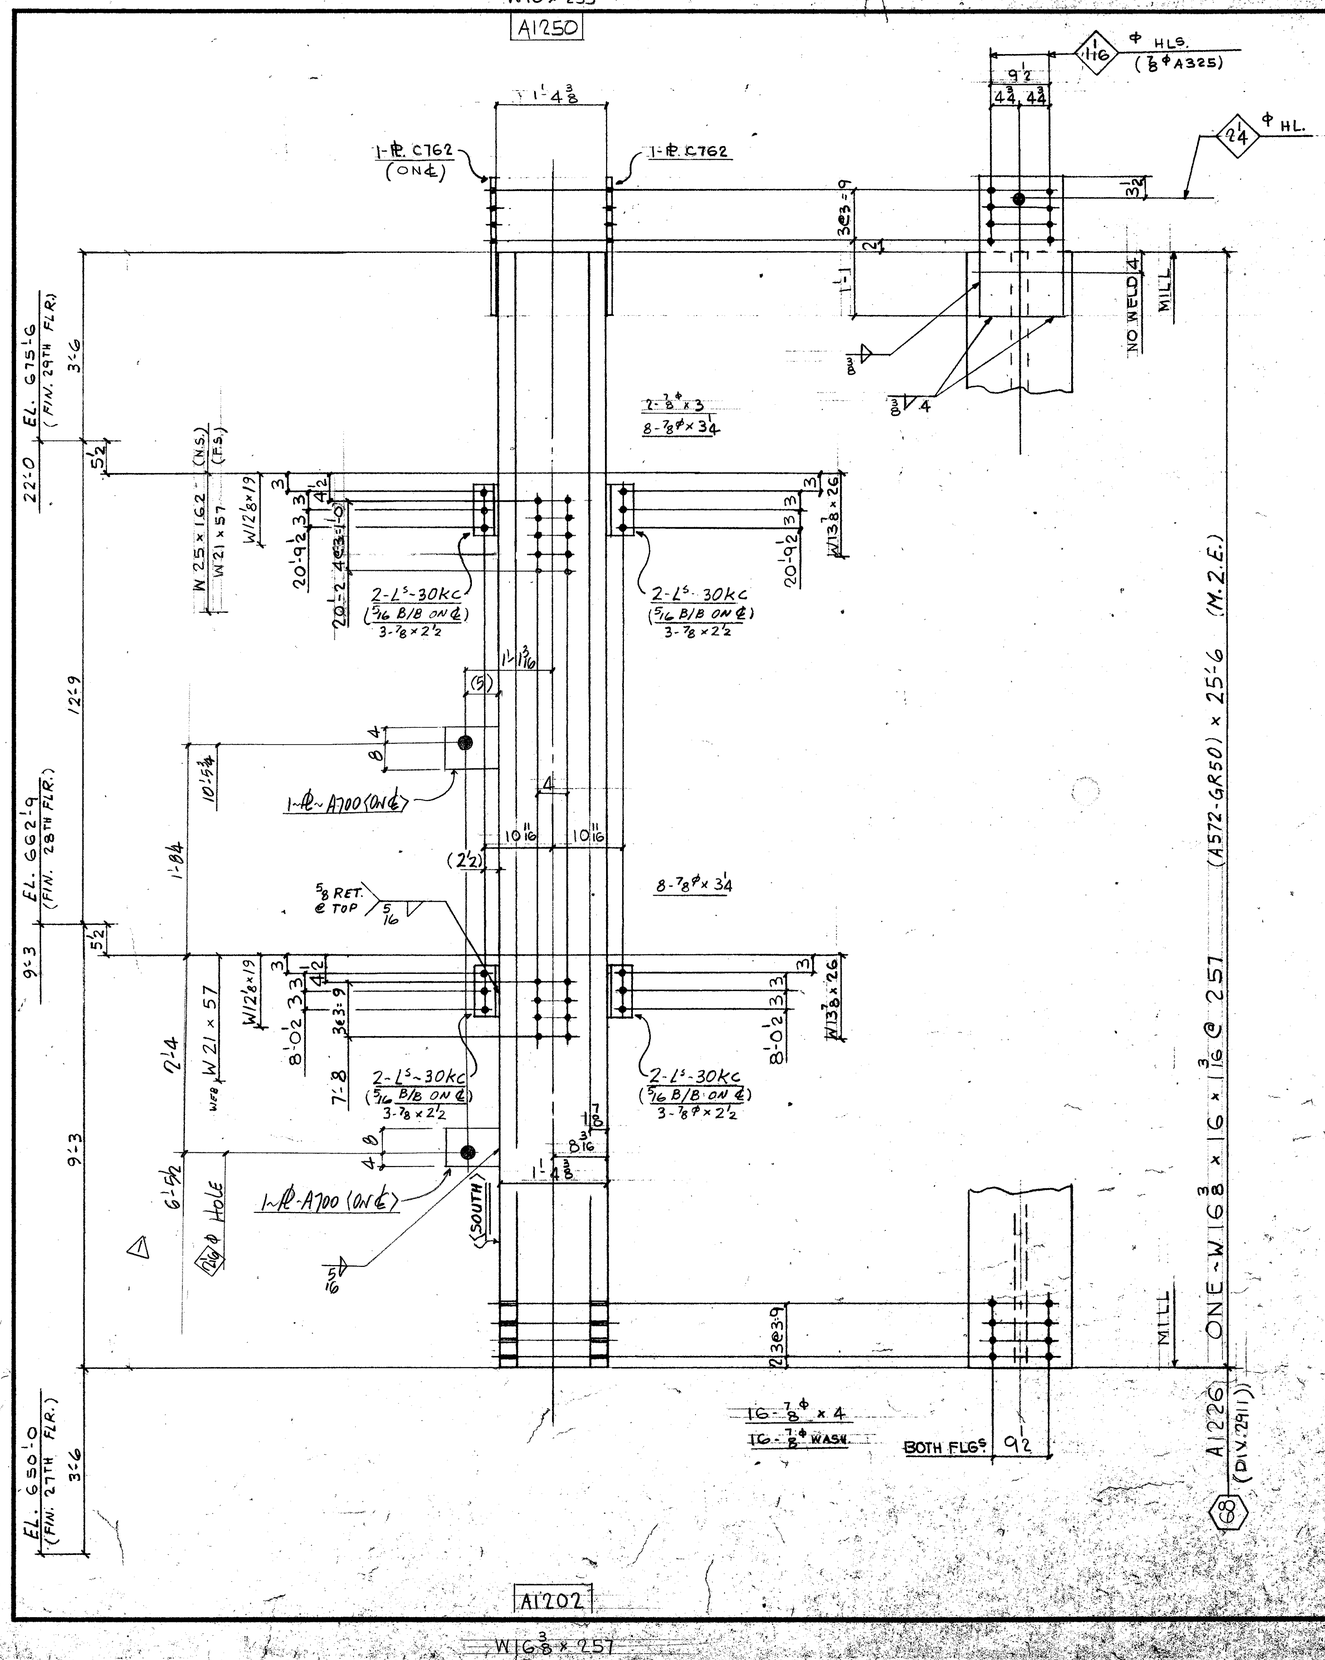

FIELD BOLTS:

12 - ⅞ϕ (A325F) x 2½
2 - x 3
16 - x 3¼
16 - x 4
16 - ⅞ϕ (A325) WASH.

DIM'S SHOWN IN BRACKETS ARE BASED ON ACCURATE COL SIZES.

SHOP SCRIBE VISIBLE C/L ON BOTH FLGS & B/S WEB TOP & BOTT.

MAT'L G40.21-44W U/N
E70 SERIES ELECTRODES
REF. DWG. E28/29
E118, 901

BILL OF MATERIAL

LINE	COOSDE	COMMX SHIP DIVN.	PIECE MARKS MAIN MAT'L.	PIECE MARKS DETAIL MAT'L.	NO. OF PIECES	MATERIAL DESCRIPTION PL	WIDTH Inch	WIDTH 16th	X PLATE ONLY	THK. In.	THK. 16th	GRADE CODE	DSDOR	FINISHED LENGTH Feet	FINISHED LENGTH In.	FINISHED LENGTH 16th	PAGE	LINE	REMARKS
01					F001														
02																			
03				30KC	8	PL	4	4	x 3 x 3/8			44W		0	8	8			
04																			
05																			
06				C162	2	PL	12	8	x		0	8	44W		2	0	0		
07	X			A700	2	PL	19	0	x		1	0	+		1	0	0		
08																			
09																			
10																			
11					1	PL	5/16								0	0	0		
12					1	PL	3/8								3	0	0		
13																			
14																			
15		2911	A1226		1	W14 x 257						A572GR50		25	6	0	90	21	M.2.E.
16																			
17																			
26		TOTAL			14								TOTAL		36				1-OF-1
01																			
02																			
26		TOTAL											TOTAL						

A700 ADDED

REVISIONS	1	DATE July 20/85	BY GG	SPEC. AS NOTED	FRANKEL STEEL LIMITED
	2	DATE	BY	HOLES 15/16ϕ U/N	220 ATTWELL DRIVE, UNIT 1, REXDALE, ONTARIO M9W 5Z5
	3	DATE	BY	FINISH NONE	
MADE 27	EC	DATE JUNE 85	SQUAD FR	PROJECT: 1 WORLD TRADE CENTER	CONTRACT 84-152
CHK'D. 28	ES	DATE 15-7-85		DETAIL: COL. GRID NO. 68 (15TH TIER)	1226