
W18 5/8 x 426

A1252

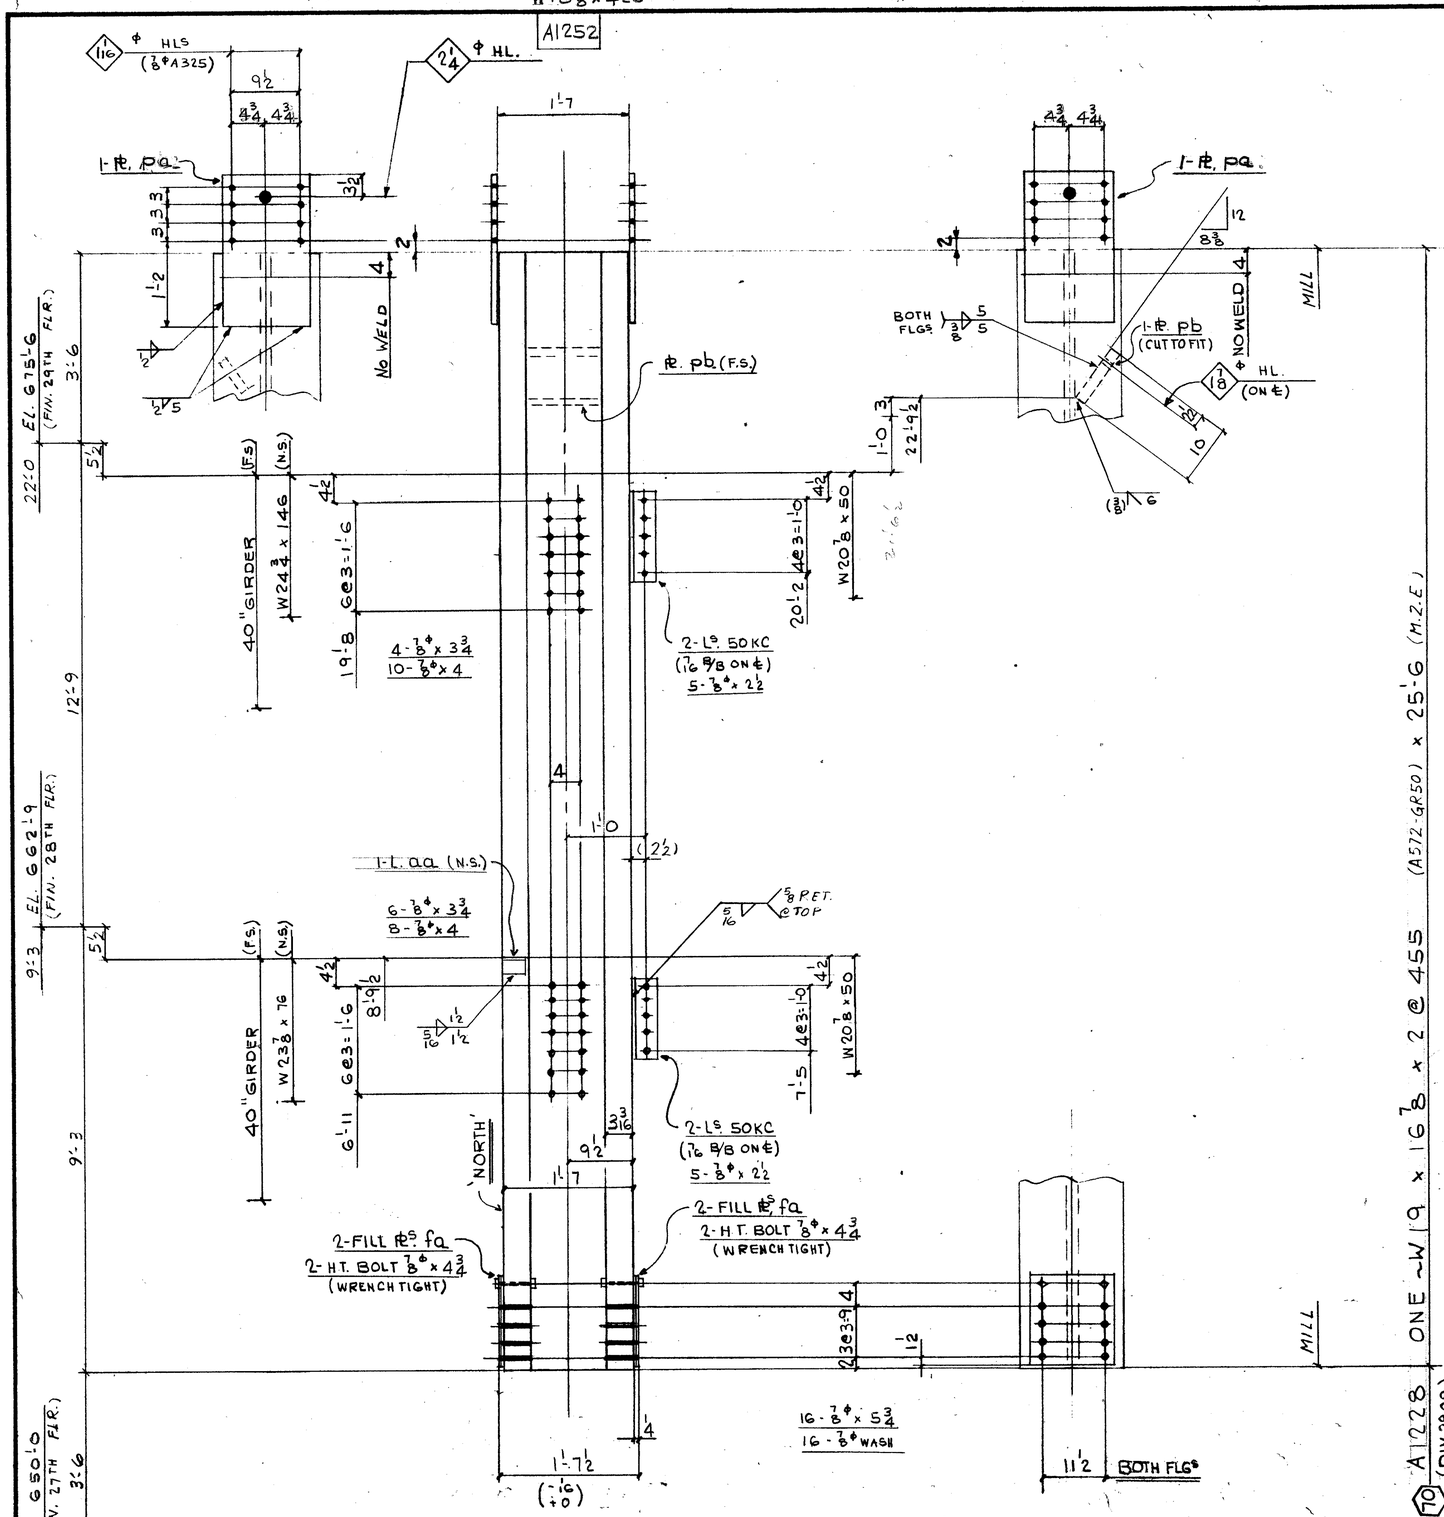

A1204

W19 5/8 x 500

FIELD BOLTS

10 - 7/8ϕ (A325F) x 2½
10 - x 3¾
18 - x 4
16 - x 5¾

16 - 7/8ϕ (A325) WASH.

DIMS SHOWN IN BRACKETS ARE BASED ON ACCURATE COL SIZES.

SHOP SCRIBE VISIBLE C/L ON BOTH FLGS & B/S WEB TOP & BOTT

MAT'L G40·21-44W U/N
E70 SERIES ELECTRODES
REF. DWG. E28/29, E118
901

BILL OF MATERIAL

LINE	C C O D E	COMMX SHIP DIVN.	PIECE MARKS MAIN MAT'L	PIECE MARKS DETAIL MAT'L	NO. OF PIECES	MATERIAL DESCRIPTION WIDTH	PL	XPLATE ONLY THK.	GRADE CODE	D S O R	FINISHED LENGTH Feet	In. 16th	PAGE	LINE	REMARKS
01				F001											
02															
03				50KC	4	L4 x 3 x 3/8			44W		1	2 8			
04				AA	1	L3 x 3 x 3/8			L			0 3 0			PLAIN
05															
06				PA	2	PL 12 8 x		010	44W			2 1 0			
07				PB	1	PL 10 0 x		112	L			1 0 8			CUT TO FIT
08				FA	4	L 14 8 x		02	L			1 4 0			
09															
10					4	HT BOLT 7/8 x 4 3/4			325						
11															
12					1	IF 5/16						3 0 0			
13					1	IF 3/8						2 0 0			
14					1	IF 1/2						4 0 0			
15															
16															
17															
18		2908	A1228		1	W14 x 455			A572GR50		25	6 0	90	25	M.2.E.
19															
20															
21															
22															
23															
24															
25															
26			TOTAL		21		TOTAL				39		1-OF-1		
01															
02															
26			TOTAL				TOTAL								

July 19/85

REV.					
1	DATE	BY	SPEC.	AS NOTED	FRANKEL STEEL LIMITED
2	DATE	BY	HOLES	15/16ϕ U/N	220 ATTWELL DRIVE, UNIT 1, REXDALE, ONTARIO M9W 5B2
3	DATE	BY	FINISH	NONE	

MADE		DATE	SQUAD	PROJECT	CONTRACT	DWG. No.
27	EC	JUNE'85	FR	1 WORLD TRADE CENTER	84-152	1228
CHK'D. 28	ES	DATE 15-7-85		DETAIL: COLUMN 10 (15TH TIER)		

MASTER