
W17⅞ x 311

A1253

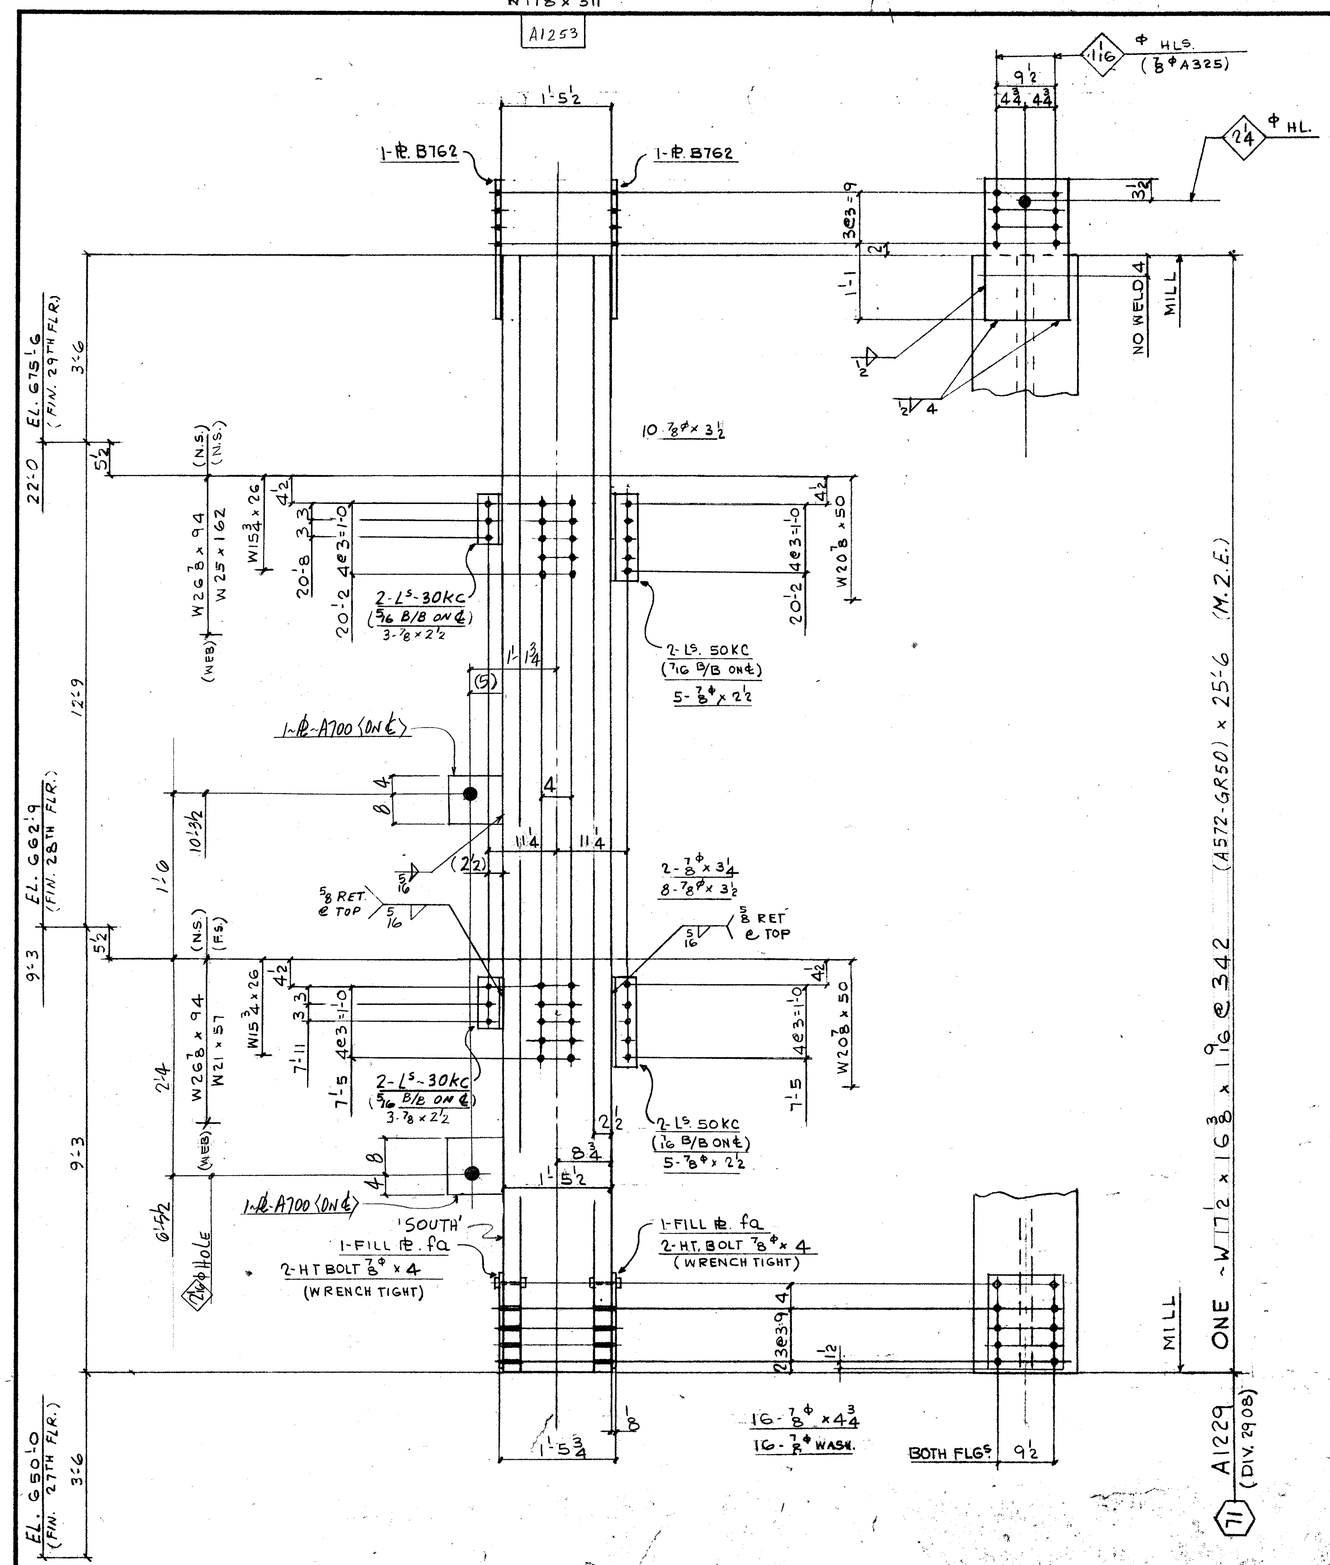

A1205

W17⅞ x 370

FIELD BOLTS:

16 - ⅞Φ (A325F) x 2½
2 - x 3¼
18 - x 3½
16 - x 4¾
16 - ⅞Φ (A325) WASH.

DIM'S SHOWN IN BRACKETS ARE BASED ON ACCURATE COL SIZES.

SHOP SCRIBE VISIBLE C/L ON BOTH FLGS & B/S WEB TOP & BOTT.

MAT'L G40.21-44W U/N
E70 SERIES ELECTRODES
REF. DWG. E28/29
E118, 901

BILL OF MATERIAL

LINE	CODE	COMMX SHIP DWN.	PIECE MARKS MAIN MAT'L	PIECE MARKS DETAIL MAT'L	NO. OF PIECES	MATERIAL DESCRIPTION PL	WIDTH Inch	WIDTH 16th	X PLATE ONLY THK. In.	THK. 16th	GRADE CODE	DSGR	FINISHED LENGTH Feet	FINISHED LENGTH In.	FINISHED LENGTH 16th	PAGE	LINE	REMARKS
01					F001													
02																		
03				30KC	4	14		3		8	44W			8	8			
04				50KC	4			1			1			1	2			
05																		
06				B762	2	PL	12	B	X		010	44W		2	0	0		
07				FA	2	L	12	B	X		02	L		1	4	0		
08	X	A700		2-PL-9 x 1 x 1'-0														
09					4	HTBOLT. ⅞ x 4					325							
10																		
11					1	FILL 5/16								8	0	0		
12					1	FILL 1/2								4	0	0		
13																		
14																		
15	2908	A1229			1	W14 x 342					A572GR50		25	6	0	92	3	M.2.E.
16																		
17																		
26			TOTAL		20				TOTAL		41					1-OF-1		

LINE	CODE	COMMX SHIP DWN.	PIECE MARKS MAIN MAT'L	PIECE MARKS DETAIL MAT'L	NO. OF PIECES	MATERIAL DESCRIPTION PL	WIDTH Inch	WIDTH 16th	X PLATE ONLY THK. In.	THK. 16th	GRADE CODE	DSGR	FINISHED LENGTH Feet	FINISHED LENGTH In.	FINISHED LENGTH 16th	PAGE	LINE	REMARKS
01																		
02																		
26			TOTAL						TOTAL									

AUG 7/85

REVISIONS			
1	DATE	BY	
2	DATE	BY	
3	DATE	BY	

SPEC. AS NOTED
HOLES 15/16Φ U/N
FINISH NONE

FRANKEL STEEL LIMITED
220 ATTWELL DRIVE, UNIT 1, REXDALE, ONTARIO M9W 5B8

MADE		DATE	SQUAD
27	EC	JUNE '85	FR
CHK'D. 28	ES	DATE 29-7-85	

PROJECT: 7 WORLD TRADE CENTER
DETAIL: COLUMN 71 (15TH TIER)
CONTRACT 84-152
DWG. NO. 1229