
W 19 5/8 x 500

A1255

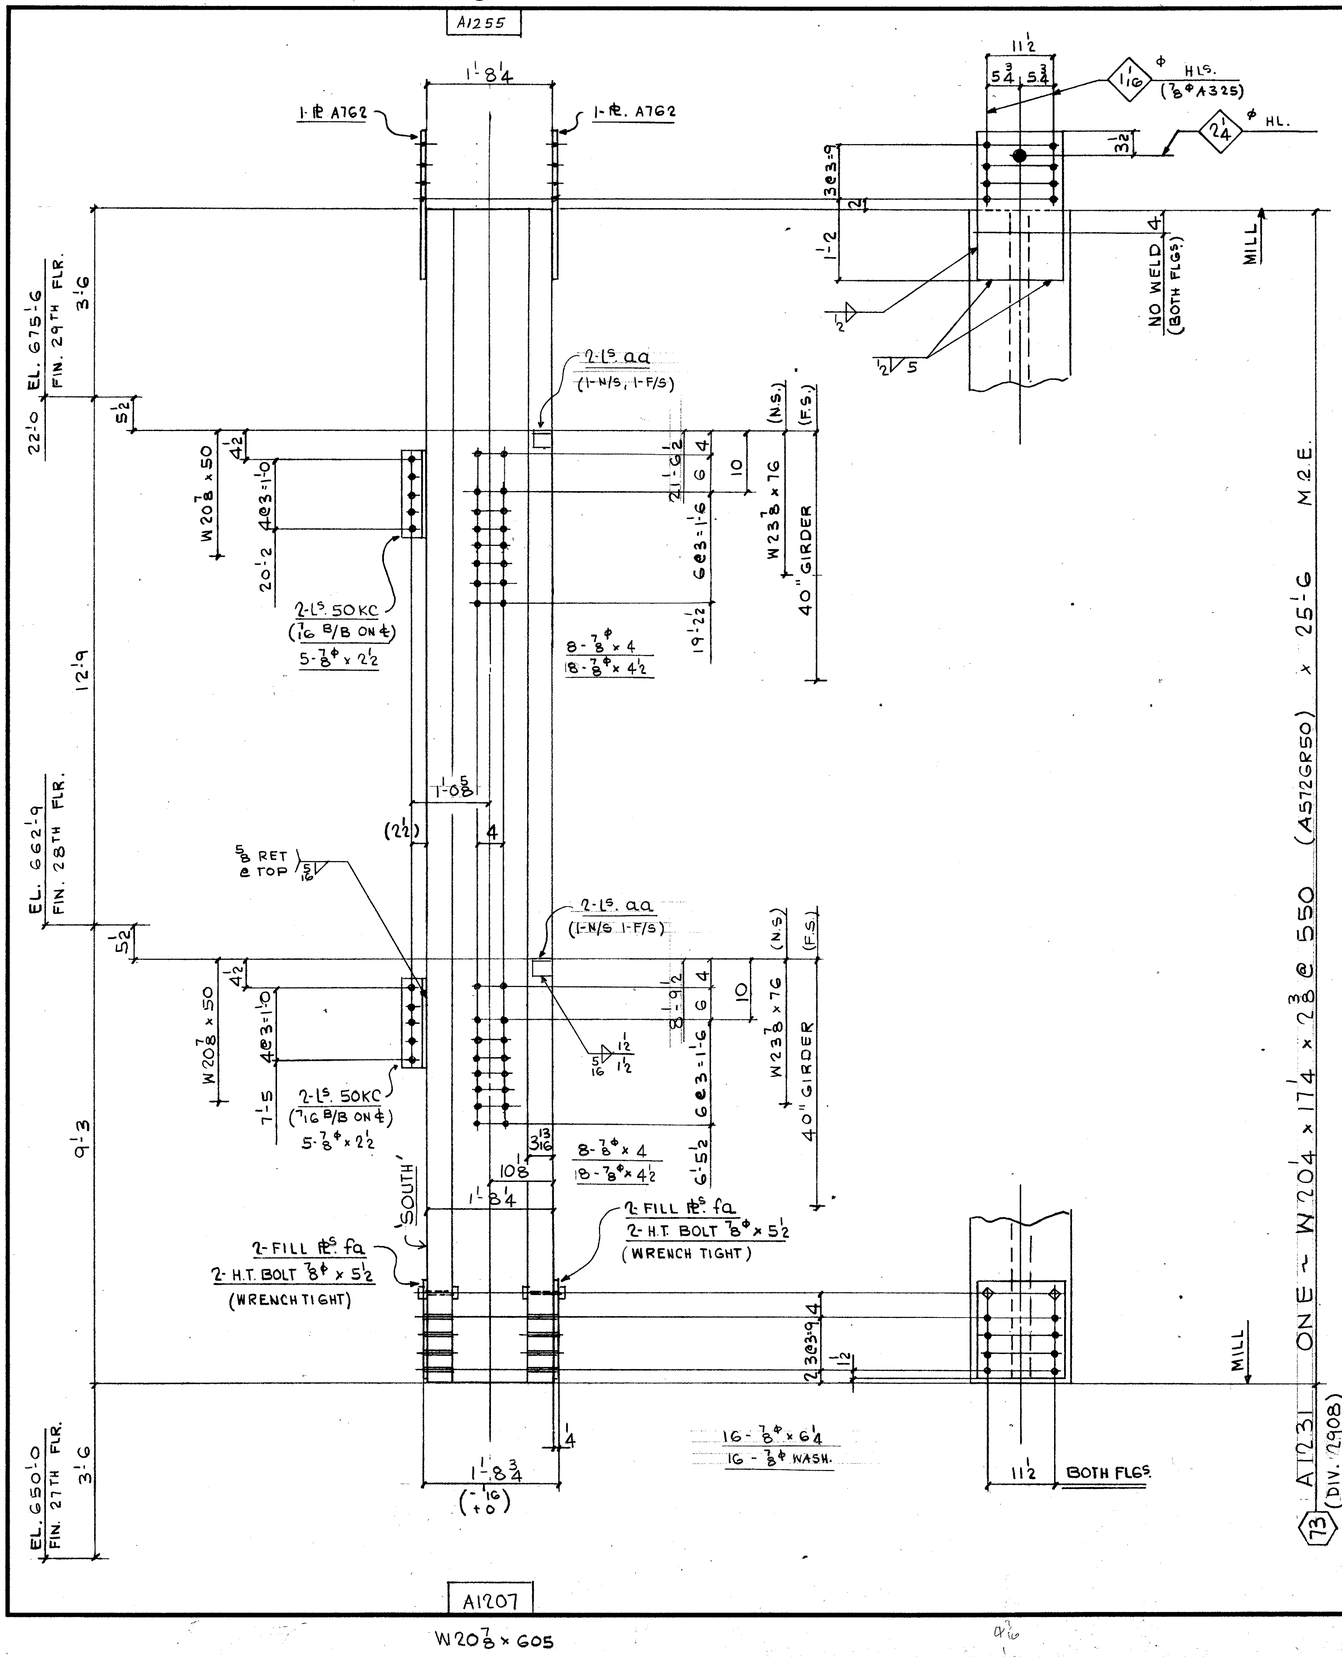

A1207

W 20 7/8 x 605

FIELD BOLTS:

10 - 7/8Φ (A325F) x 2 1/2
16 - x 4
16 - x 4 1/2
16 - x 6 1/4

16 - 7/8Φ (A325) WASH

DIM'S SHOWN IN BRACKETS ARE BASED ON ACCURATE COL SIZES.

SHOP SCRIBE VISIBLE C/L ON BOTH FLGS & B/S WEB TOP & BOTT.

MAT'L. G40.21-44W
E70 SERIES ELECTRODES
REF. DWG. E28/29
E118, 901

BILL OF MATERIAL

LINE	COMMX SHIP DIVN.	PIECE MARKS MAIN MAT'L.	PIECE MARKS DETAIL MAT'L.	NO. OF PIECES	MATERIAL DESCRIPTION PL.	WIDTH Inch	WIDTH 16th	X PLATE ONLY	THK. In.	THK. 16th	GRADE CODE	DSOR	FINISHED LENGTH Feet	FINISHED LENGTH In.	FINISHED LENGTH 16th	PAGE	LINE	REMARKS
01				F001														
02																		
03			50KC	4	L	4	x	3	x	3/8	44W			1	2 8			
04			AA	4	L	3	x	3	x	5/8	⊥			0	3 0			PLAIN
05																		
06			A762	2	PL	14	8	x			0 10		44W		2	1 0		
07			FA	4	⊥	14	8	x			0 2		⊥		1	4 0		
08																		
09																		
10																		
11			4	HT BOLT 7/8 x 5 1/2 325														
12																		
13																		
14			1	F 5/16										6	0 0			
15			1	F V 2										4	0 0			
16																		
17																		
18																		
19	2908	A1231		1	W 14 x 550						A572GR50		25	6	9 1/2	17	M2E	
20																		
21																		
22																		
23																		
24																		
25																		
26		TOTAL		22				TOTAL						39				(1 OF 1)

01																		
02																		
26		TOTAL						TOTAL										

Aug 6/85
A.C. 7/85

NO REV'N NOTICE

REV	DATE	BY	SPEC.	HOLES	FINISH
1	AUG. 6/85	ALUM	AS NOTED	15/16 Φ U/N	NONE
2	DATE	BY			
3	DATE	BY			

FRANKEL STEEL LIMITED
220 ATTWELL DRIVE, UNIT 1, REXDALE, ONTARIO M9W 5B2

MADE	DATE	SQUAD	PROJECT	CONTRACT	DWG.No.
27 EC	JUNE 85	FR	7 WORLD TRADE CENTER	84-152	1231
CHK'D. 28 ES	DATE 29-7-85		DETAIL: COLUMN LINE 73 (15TH TIER)		