
W18⅛ × 398

A1256

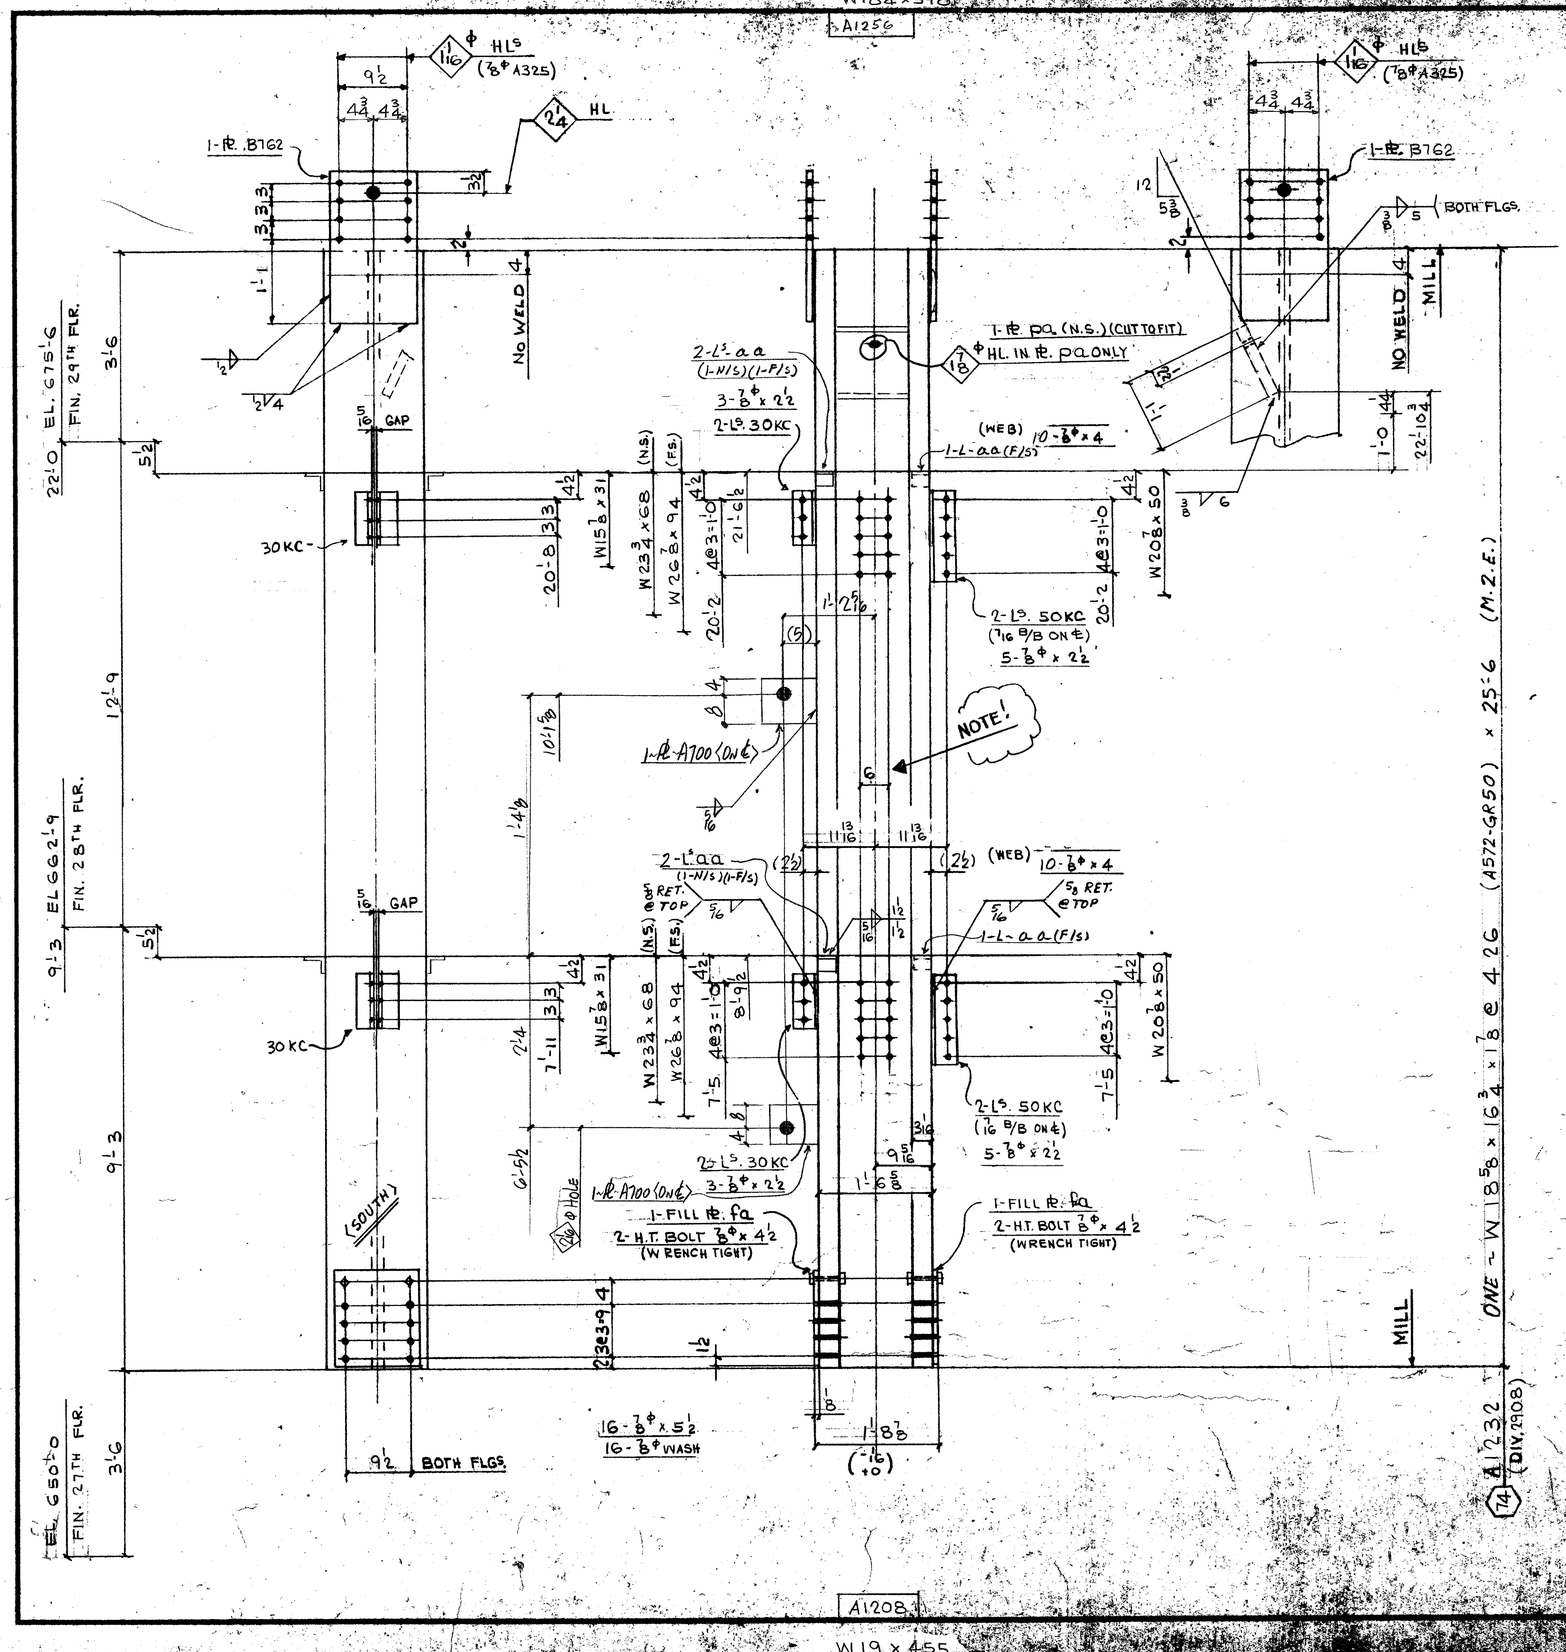

FIELD BOLTS:

16 - ⅞ϕ (A325F) × 2½

20 - × 4

16 - × 5½

16 - ⅞ϕ (A325) WASHER

DIM'S SHOWN IN BRACKETS ARE BASED ON ACCURATE COL SIZES.

SHOP SCRIBE VISIBLE C/L ON BOTH FLGS & B/S WEB TOP & BOTT.

MAT'L G40·21 - 44W - U/N
E70 SERIES ELECTRODES
REF. DWG.S E28/29, E50
E118, 901

BILL OF MATERIAL

LINE	CC DOOD ET	COMMX SHIP DIVN.	PIECE MARKS MAIN MAT'L.	PIECE MARKS DETAIL MAT'L.	NO OF PIECES	MATERIAL DESCRIPTION PL	WIDTH Inch	WIDTH 16th	X PLATE ONLY THK In	THK 16th	GRADE CODE	DOOR	FINISHED LENGTH Feet	FINISHED LENGTH In.	FINISHED LENGTH 16th	PAGE	LINE	REMARKS
01				F001														
02				30KC	4		L 4 × 3 × 3/8				44W		0	8	8			
03				50KC	4		L 4 × 3 × 3/8						1	2	8			
04				AA	6		L 3 × 3 × 3/8						0	3	0			PLAIN
05				B762	2	PL	12	8	X		44W		2	0	0			
06				PA	1	PL	12	8	X	1	44W		1	0	0			CUT TO FIT
07				FA	2	PL	12	8	X				1	4	0			
08																		
09					4	HT. BOLT 7/8 ×					325							
10					1	I.F. 5/16							7	0	0			
11					1	I.F. 1/2							4	0	0			
12					1	I.F. 3/8							3	0	0			
13	X	A100	2-PL	9	1	PL	1	0	X									
14																		
15		2908	A1232		1		W14 × 426				A572GR50		25	6	0	90	17	M.E.E.
16																		
17																		
26	—		TOTAL		28						TOTAL		44			1	OF	1
01																		
02																		
03																		
08																		
09																		
26			TOTAL								TOTAL							

Aug 27/90

REVISIONS			
1	DATE	BY	
2	DATE	BY	
3	DATE	BY	

SPEC. AS NOTED
HOLES 15/16ϕ U/N
FINISH NONE

FRANKEL STEEL LIMITED
220 ARTWELL DRIVE, UNIT 1, REXDALE, ONTARIO M9W 5Z7

MADE	DATE	SQUAD
EC	JUNE 85	FR
CK'D	DATE	
WJC	AUG 1/85	

PROJECT: 7 WORLD TRADE CENTER (15TH TIER)
DETAIL: COLUMN 14
CONTRACT 84-152
DRAWING 1232