
W18 1/4 x 398

A1257

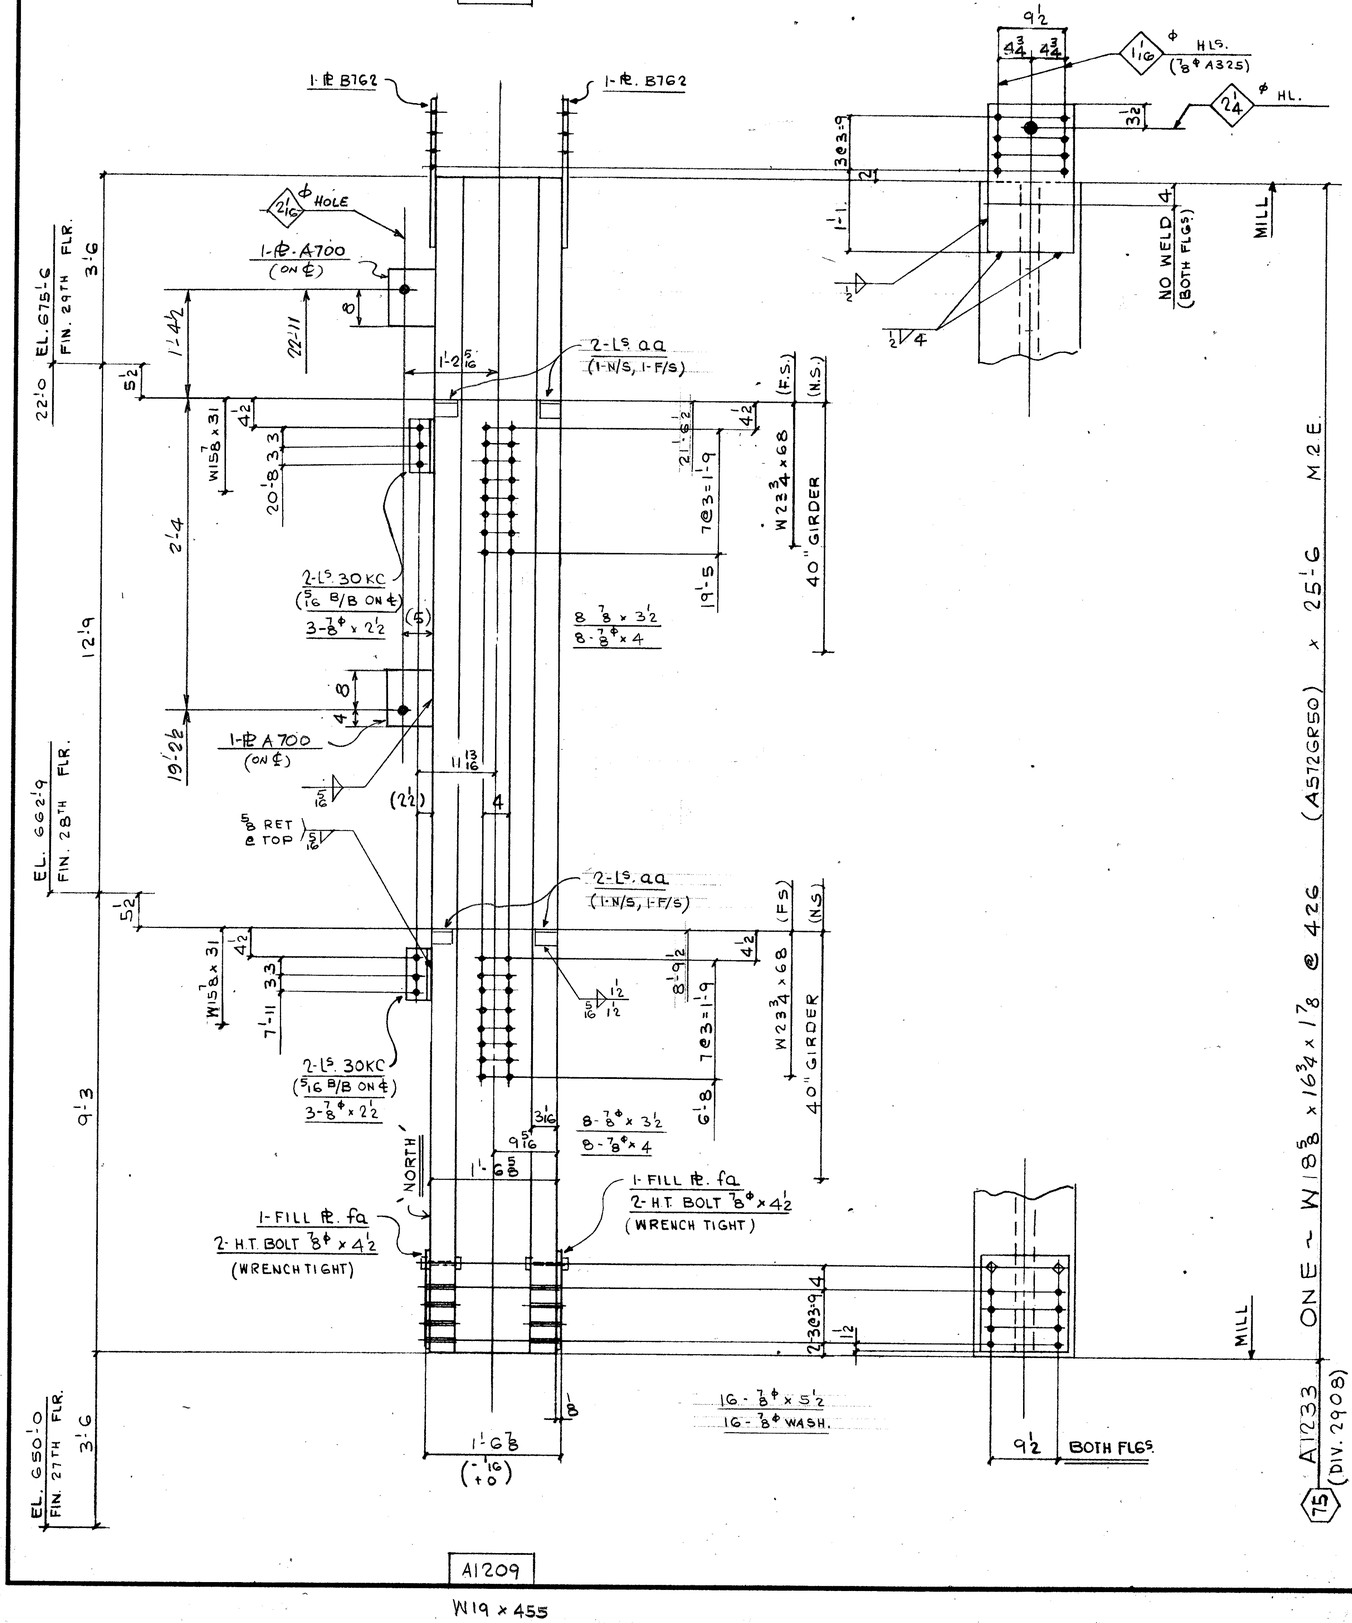

A1209

W19 x 455

FIELD BOLTS:

6 - 7/8℄ (A325F) x 2 1/2
16 - x 3 1/2
16 - x 4
16 - x 5 1/2

16 - 7/8℄ (A325) WASH

DIM'S SHOWN IN BRACKETS ARE BASED ON ACCURATE COL SIZES.

SHOP SCRIBE VISIBLE C/L ON BOTH FLGS & B/S WEB TOP & BOTT.

MAT'L. G40.21-44W
E70 SERIES ELECTRODES
REF. DWG. E28/29, E50
E118, 901

BILL OF MATERIAL

LINE	CODE	COMMX SHIP DIVN.	PIECE MARKS MAIN MAT'L.	PIECE MARKS DETAIL MAT'L.	NO. OF PIECES	MATERIAL DESCRIPTION PL	WIDTH Inch	WIDTH 16th	X PLATE ONLY: THK In.	THK 16th	GRADE CODE	DSGR	FINISHED LENGTH Feet	FINISHED LENGTH In.	FINISHED LENGTH 16th	PAGE	LINE	REMARKS
01				F001														
02																		
03				30KC	4	L	4	x 3 x	3	/8	44W			0	8 8			
04				AA	8	L	3	x 3 x	3	/8	L			0	3 9			PLAIN
05																		
06				B762	2PI	12	8	x		010	44W			2	0 0			
07				FA	2	L	12	8	x	0 2	L			1	4 0			
08	x		A700	2PE	9	x	1	x 1	0									
09																		
10																		
11					4	HT BOLT 7/8 x 4 1/2					325							
12																		
13																		
14					1	I.F. 5/16								4	0 0			
15					1	I.F. 1/2								4	0 0			
16																		
17																		
18																		
19			2908A1233		1	W14 x 426					A572GR50		25	6	0 9 0 1 7			M2E
20																		
21																		
22																		
23																		
24																		
25																		
26			TOTAL	24					TOTAL	36								(1 OF 1)

01																		
02																		
26			TOTAL						TOTAL									

AUG 7/85

REV	1 DATE	BY	SPEC. AS NOTED	**FRANKEL STEEL LIMITED**			
	2 DATE	BY	HOLES 15/16 ℄ U/N	220 ATTWELL DRIVE, UNIT 1, REXDALE, ONTARIO M9W 5B2			
	3 DATE	BY	FINISH NONE				
MADE 27 EC	DATE 1 JUNE 85	SQUAD FR	PROJECT: 7 WORLD TRADE CENTER	CONTRACT 84-152	DWG.No. 1233		
CHK'D. 28 WJF	DATE AUG 1/85		DETAIL: COLUMN LINE 75 (15TH TIER)				