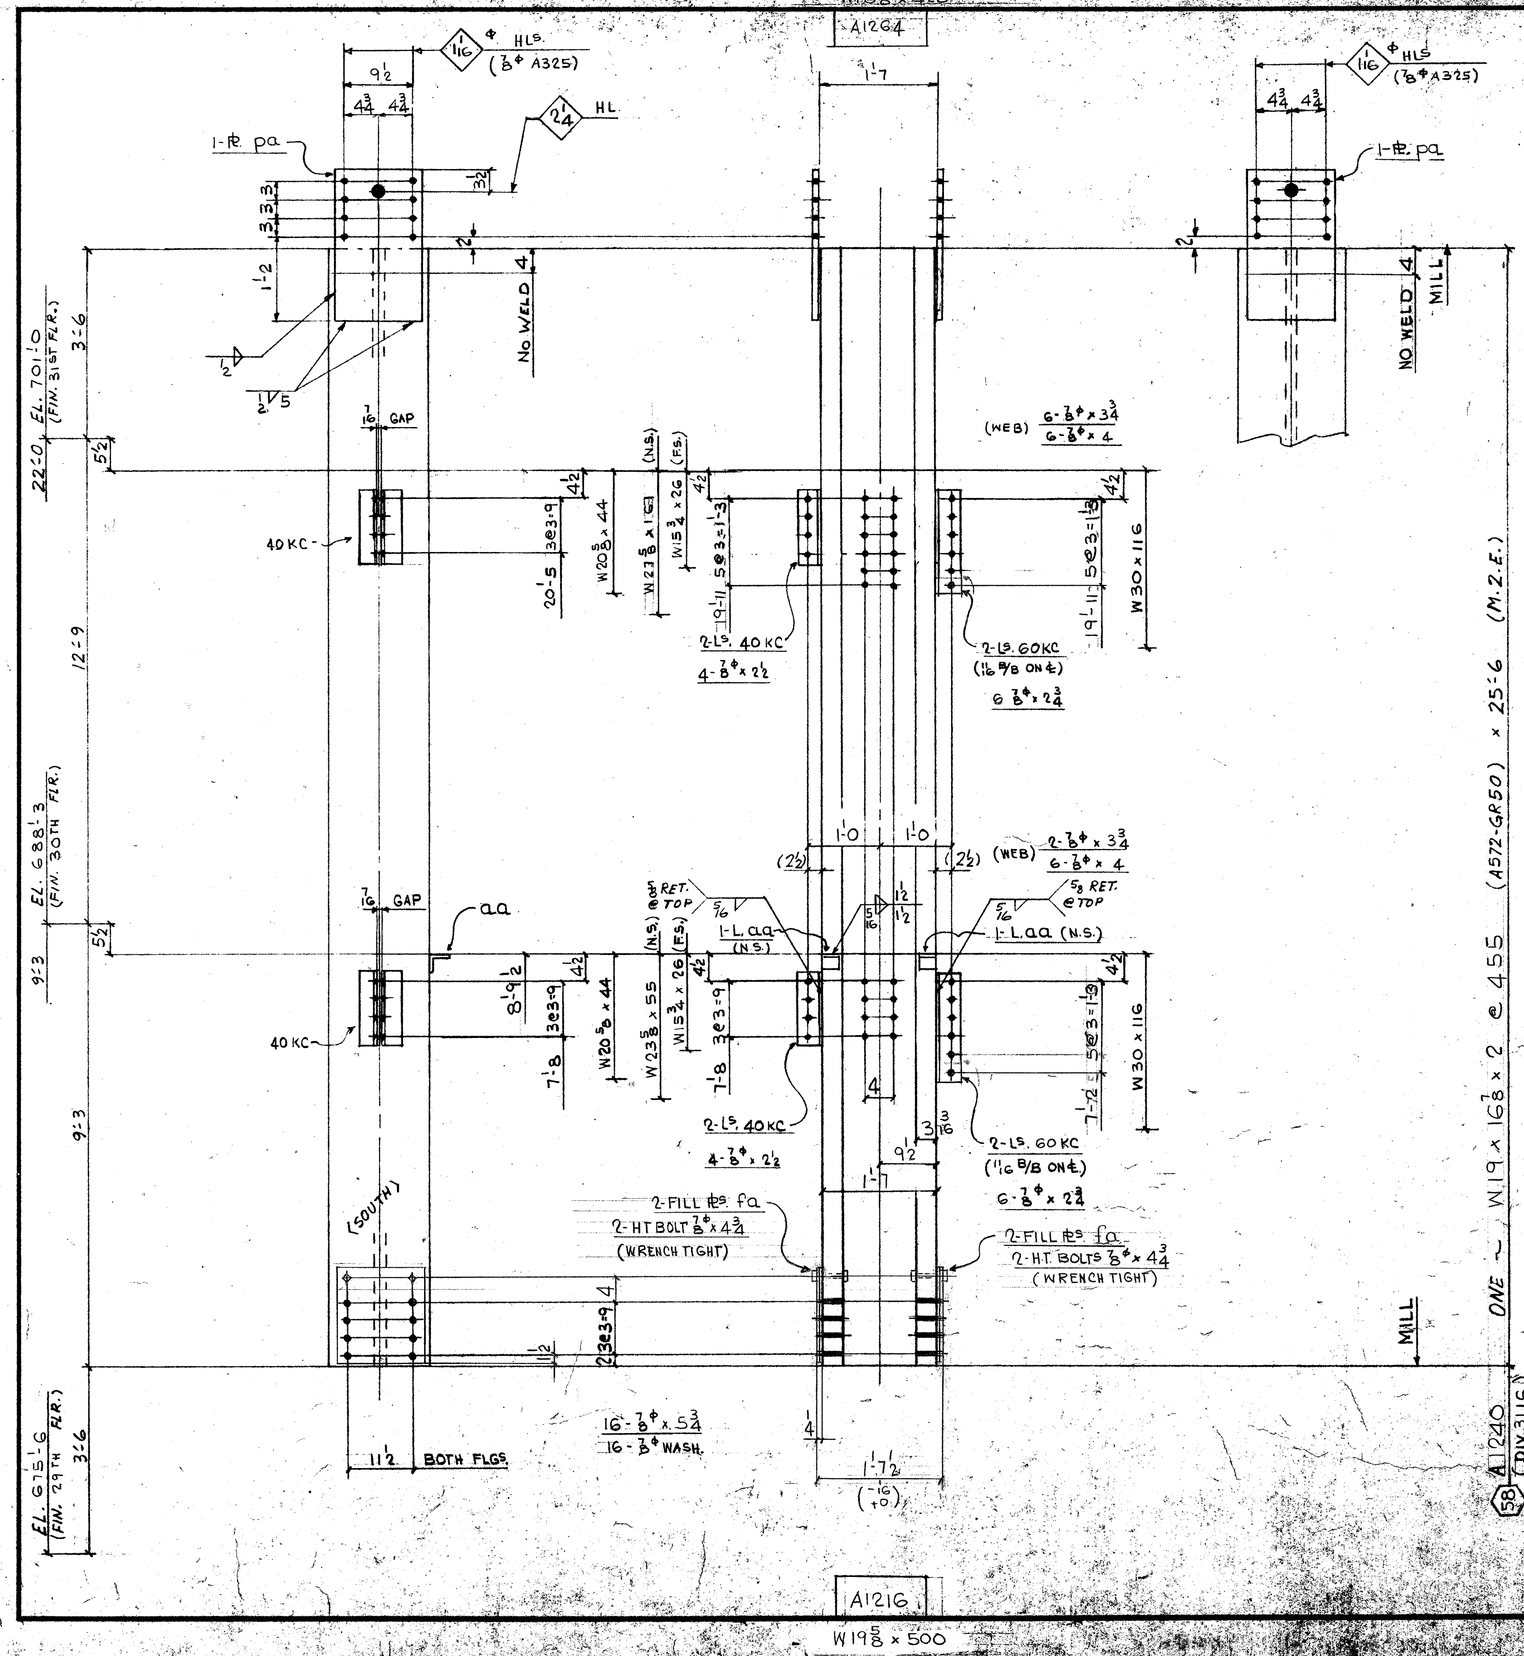


FIELD BOLTS:

- 8 - 7/8Φ (A325F) x 2 1/2
- 12 - x 2 3/4
- 8 - x 3 3/4
- 12 - x 4
- 16 - x 5 3/4
- 16 - 7/8Φ (A325) WASH.

DIM'S SHOWN IN BRACKETS ARE BASED ON ACCURATE COL SIZES.

SHOP SCRIBE VISIBLE C/L ON BOTH FLGS & B/S WEB TOP & BOTT.

MAT'L G40·21-44W U/N
E70 SERIES ELECTRODES
REF. DWG.S E30,31
E118,901

BILL OF MATERIAL

LINE	CCODE	COMMX SHIP DIVN.	PIECE MARKS MAIN MAT'L.	PIECE MARKS DETAIL MAT'L.	NO. OF PIECES	MATERIAL DESCRIPTION PL	WIDTH Inch	WIDTH 16th	X PLATE ONLY THK. In.	THK. 16th	GRADE CODE	DSOR	FINISHED LENGTH Feet	FINISHED LENGTH In.	FINISHED LENGTH 16th	PAGE	LINE	REMARKS
01				F001														
02																		
03				40KC	4	L	4	x	3	x 3/8	44W			11	8			
04				60KC	4									15	8			
05				AA	2	L	3	x	3	x 3/8				3	0			PLAIN
06																		
07				PA	2	PL	12	B	x		010	44W		2	10			
08				FA	4	L	14	B	x		02			1	40			
09																		
10					4	H.T BOLT 7/8 x 4 3/4					325							
11						F. 5/16								10	00			
12						F. 1/2								4	00			
13																		
14																		
15	3	16	A1240		1	W14 x 455					A572GR50		25	6	0	90	25	M.2.E.
16																		
17																		
26			TOTAL		24						TOTAL		43					1-OF-1

LINE																		
01																		
02																		
03																		
08																		
09																		
26			TOTAL								TOTAL							

Aug 28/87

REV.			
1	DATE	BY	
2	DATE	BY	
3	DATE	BY	

SPEC. AS NOTED
HOLES 15/16 Ø U/N
FINISH NONE

FRANKEL STEEL LIMITED
220 ATTWELL DRIVE, UNIT 1, REXDALE, ONTARIO M9W 5B2

MADE 27	EC	DATE: JULY 85	SQUAD	PROJECT: 7 WORLD TRADE CENTER	CONTRACT 84-152
CHK'D 28	J.D	DATE: AUG 17/85	FR	DETAIL: COLUMN 58 (16TH TIER)	1240