
W15 3/4 x 211

A1265

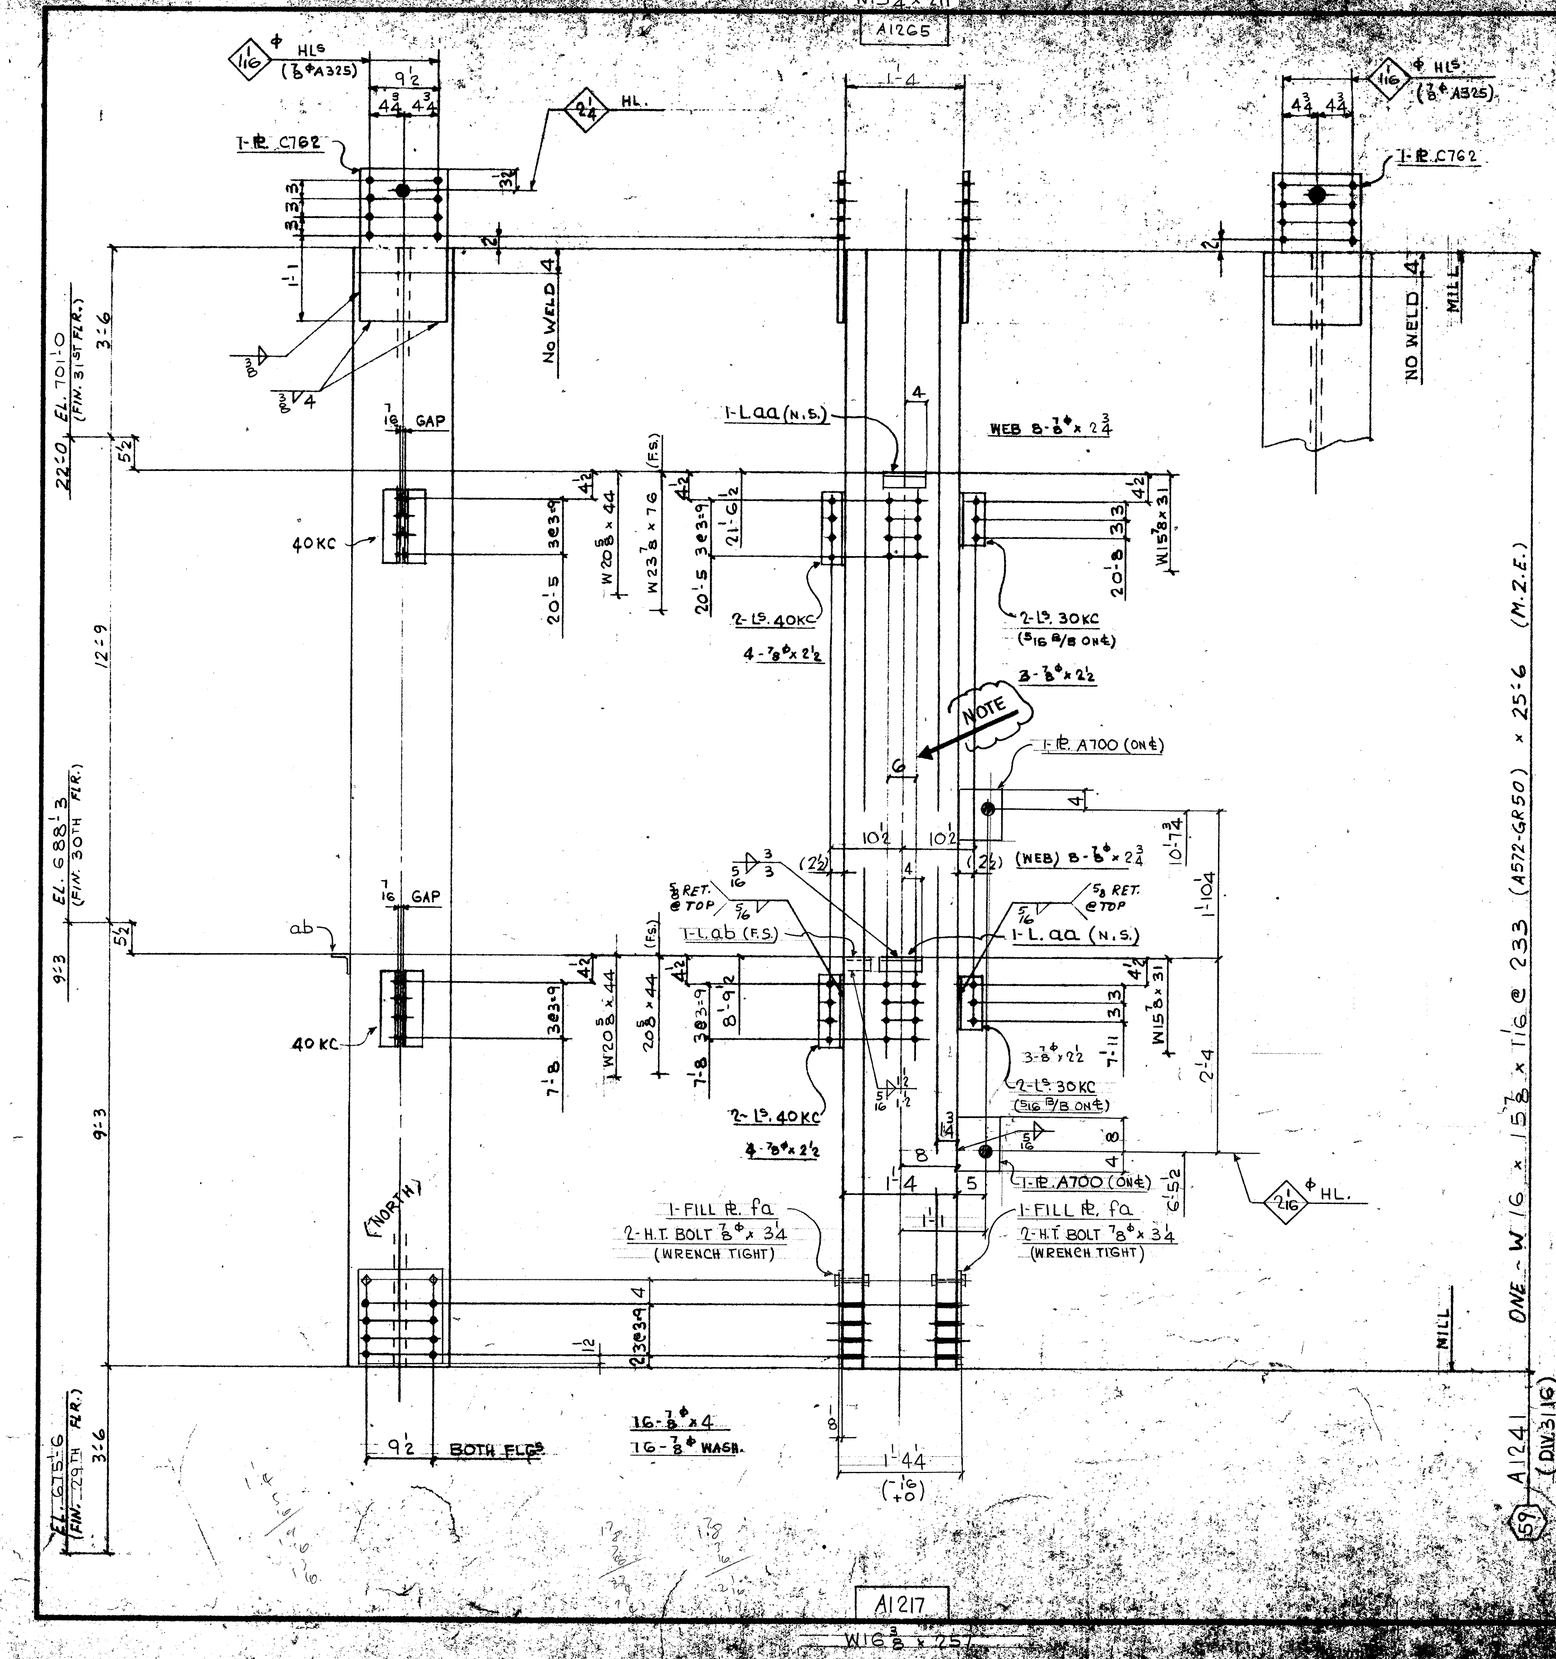

A1217

W16 3/8 x 25

FIELD BOLTS:

14 - 7/8φ (A325T) x 2½
16 - ⌐ x 2¾
16 - ⌐ x 4
16 - 7/8φ (A325) WASH.

DIM'S SHOWN IN BRACKETS ARE BASED ON ACCURATE COL SIZES.

SHOP SCRIBE VISIBLE C/L ON BOTH FLGS & B/S WEB TOP & BOTT.

MAT'L G40.21 - 44W U/N
E70 SERIES ELECTRODES
REF. DWG.S E 30/31, E50
E118, 901

BILL OF MATERIAL

LINE	CODE	COMMX SHIP DIVN.	PIECE MARKS MAIN MAT'L	PIECE MARKS DETAIL MAT'L.	NO. OF PIECES	MATERIAL DESCRIPTION PL	WIDTH Inch	WIDTH 16th	X PLATE ONLY THK In.	THK 16th	GRADE CODE	DESCR	FINISHED LENGTH Feet	FINISHED LENGTH In.	FINISHED LENGTH 16th	PAGE	LINE	REMARKS
01				F001														
02		X	A700	2-PL	9	×	1	×	1'-0									
03				30KC	4	L	4	×	3	× 3/8		44W		0	8	8		
04				40KC	4	L	4	×	3	× 3/8		44W		0	11	8		
05				AA	2	L	3	×	3	× 3/8				0	8	0		PLAIN
06				AB	1	L								0	3	0		L
07				C762	2	PL	12	8	×		08	44W		2	0	0		
08				FA	2	L	12	8	×		02	L		1	4	0		
09					4	HT BOLT 7/8 x 3 1/4						325						
10					1	F. 5/16								9	0	0		
11					1	F. 3/8								4	0	0		
12																		
13																		
14																		
15	3116	A1241			1	L	W14	×	233		A572GR50		25	6	0	1	20	M.2.E
16																		
17																		
26			TOTAL		23						TOTAL		41			1	-OF-	1
01																		
02																		
26			TOTAL								TOTAL							

MARK	1 DATE	BY	SPEC. A3 NOTED
	2 DATE	BY	HOLES 15/16φ U/N
	2 DATE	BY	FINISH NONE
DRAWN 29	EC	DATE JULY 85	SQUAD FR
CHK'D 28	JB	DATE AUG 21/85	

FRANKEL STEEL LIMITED
220 ATTWELL DRIVE, UNIT 1, REXDALE, ONTARIO M9W 5M8

PROJECT: 7 WORLD TRADE CENTER
DETAIL: COLUMN (59) (16TH TIER)

CONTRACT 84-152 DETAIL NO. 124