
W16 x 235
A1266

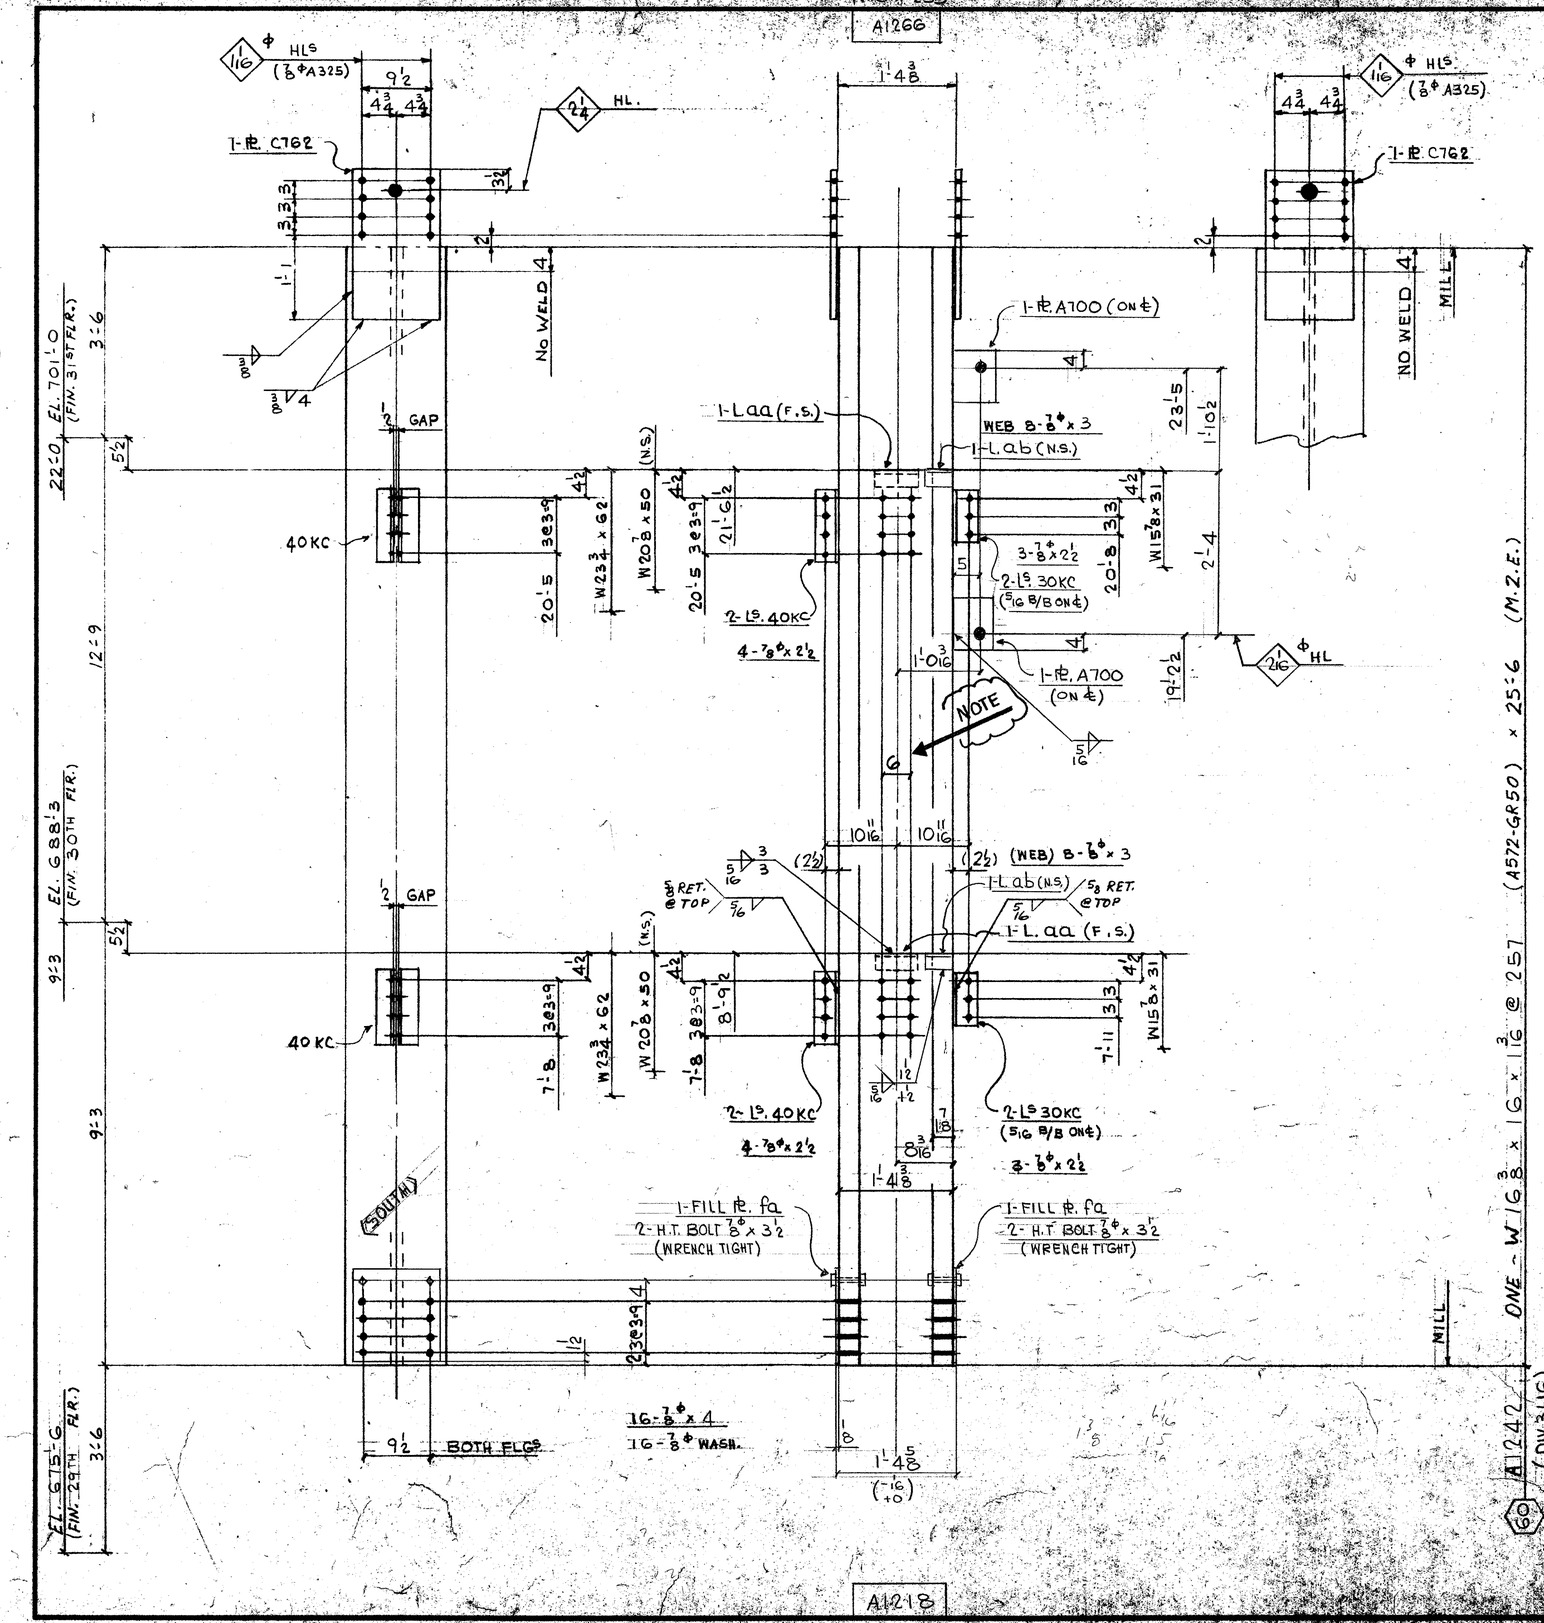

FIELD BOLTS:

14 - 7/8ϕ (A325F) x 2 1/2
16 - x 3
16 - x 4

16 - 7/8ϕ (A325) WASH.

DIM'S SHOWN IN BRACKETS ARE BASED ON ACCURATE COL SIZES.

SHOP SCRIBE VISIBLE C/L ON BOTH FLGS & B/S WEB TOP & BOTT.

MAT'L G40.21-44W U/N
E70 SERIES ELECTRODES
REF. DWG.S E30/31, E50
E118, 901

BILL OF MATERIAL

LINE	CC OO SD TE	COMMX SHIP DIVN.	PIECE MARKS MAIN MAT'L.	PIECE MARKS DETAIL MAT'L.	NO. OF PIECES	MATERIAL DESCRIPTION PL	WIDTH Inch	WIDTH 16th	X PLATE ONLY THK. In.	THK. 16th	GRADE CODE	DOOR	FINISHED LENGTH Feet	FINISHED LENGTH In.	FINISHED LENGTH 16th	PAGE	LINE	REMARKS
01				F001														
02		X	A700	2-PL	9	x	1	x	1'-0									
03	C			30KC	4	L	4	x	3	x 3/8	44W			0	8	8		
04				40KC	4	⊥					⊥			0	11	8		
05				AA	2	L	3	x	3	x 3/8	⊥			0	8	0		PLAIN
06				AB	2	⊥					⊥			0	3	0		⊥
07				C76Z	2	PL	12	8 x			44W			2	0	0		
08				FA	2	⊥	12	8 x		0 2	⊥			1	4	0		
09					4	H.T. BOLT 7/8 x 3 1/2					325								
10																		
11					1	LF	5/16							9	0	0		
12					1	LF	3/8							4	0	0		
13																		
14																		
15	3	16	A1242		1	L	W14 x 257				A572GR50		25	6	0	902	M.Z.E.	
16																		
17																		
26			TOTAL	24			TOTAL	41									1-OF-1	

Sept 1/85

MARK	1 DATE	BY	SPEC. AS NOTED	FRANKEL STEEL LIMITED		
REVISIONS	2 DATE	BY	HOLES 15/16ϕ U/N	220 ATTWELL DRIVE, UNIT 1, REXDALE, ONTARIO M9W 5B2		
	3 DATE	BY	FINISH NONE			
MADE 27 EC	DATE JULY 85	SQUAD FR	PROJECT: 7 WORLD TRADE CENTER	CONTRACT 84-152	DWG. NO. 1242	
CHK'D 28 JB	DATE AUG 29/85		DETAIL: COLUMN (60) (16TH TIER)			