
W152×193

A1268

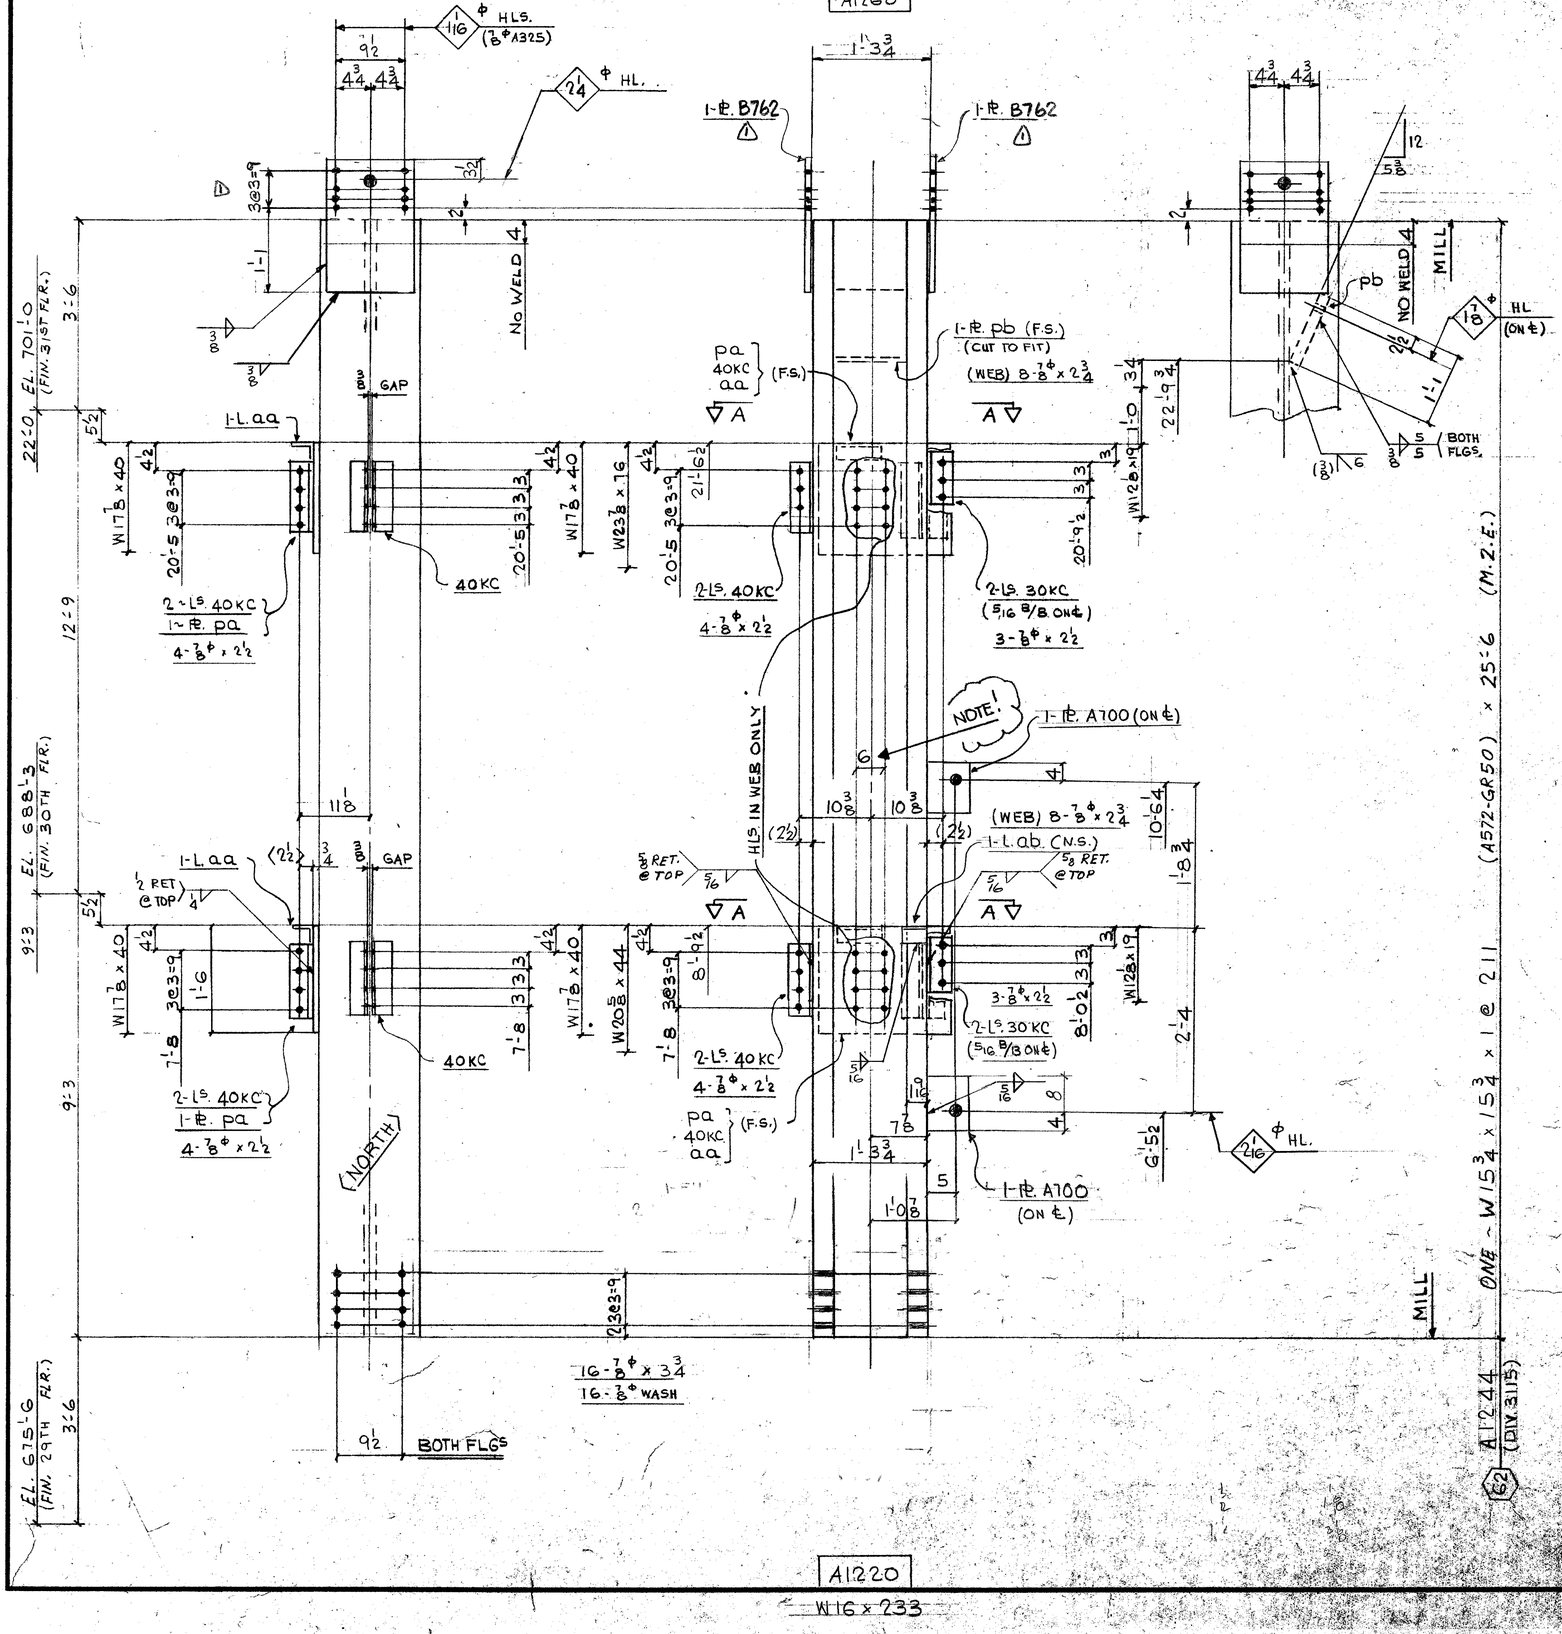


A1220

W16×233

FIELD BOLTS:

22 - 7/8ϕ (A325F) x 2 1/2
16 - ∠ x 2 3/4
16 - ∠ x 3 3/4

TG - 7/8ϕ (A325) WASH.

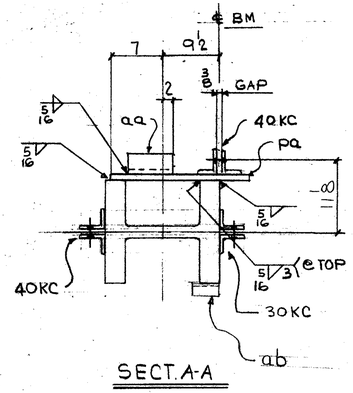

SECT. A-A

DIM'S SHOWN IN BRACKETS ARE BASED ON ACCURATE COL SIZES.

SHOP SCRIBE VISIBLE C/L ON BOTH FLGS & B/S WEB TOP & BOTT.

MAT'L G40.21-44W U/N
E70 SERIES ELECTRODES
REF. DWG.S E30/31 'ESD
901, 9159, E118

BILL OF MATERIAL

LINE	CODE	COMMSHIP DIVN.	PIECE MARKS MAIN MAT'L.	PIECE MARKS DETAIL MAT'L.	NO. OF PIECES	MATERIAL DESCRIPTION PL	WIDTH Inch	WIDTH 16th	X PLATE ONLY	THK. In.	THK. 16th	GRADE CODE	DOOR	FINISHED LENGTH Feet	FINISHED LENGTH In.	FINISHED LENGTH 16th	PAGE	LINE	REMARKS
01				F001															
02																			
03				30KC	4	L	4	x 3 x 3/8				44W		0	8	8			
04				40KC	8			⊥				⊥		0	11	8			
05				AA	2		L 3	x 3 x 3/8						0	6	0			PLAIN
06				AB				⊥				⊥		0	2	8			
07				B762	2	PL	12	8 x			0 10	44W		2	0	0			
08				PA	2	L	18	0 x			0 12	⊥		1	8	8			
09				PB	1	L	12	8 x			1 12	⊥		1	1	0			CUT TO FIT
10																			
11	X		A700	2-PL	9	x	1	x 1'-0											
12																			
13																			
14					1	L	F	5/16						=	0	0			
15					1	L	F	3/8						6	0	0			
16																			
17																			
18																			
19																			
20	3115		A1244		1		W14 x 211					A572GR50		25	6	0	92	7	M.2.E.
21																			
22																			
23																			
24																			
25																			
26			TOTAL		24				TOTAL					TOTAL		46			1-OF-1

01																			
02																			
26			TOTAL						TOTAL										

Sept 10/85 Sept 19/85

B	1 DATE SEPT 9/85	BY BF	SPEC. AS NOTED	FRANKEL STEEL LIMITED	
E	2 DATE	BY	HOLES 15/16ϕ U/N	220 ATTWELL DRIVE, UNIT 1, REXDALE, ONTARIO M9W 5Z5	
V	3 DATE	BY	FINISH NONE		
MADE 27	EC	DATE JULY 85	SQUAD FR	PROJECT: 7 WORLD TRADE CENTER	CONTRACT NO.
CHK'D 28	J.B	DATE AUG 23/85		DETAIL: COLUMN (62) (16TH TIER)	84-152 1244