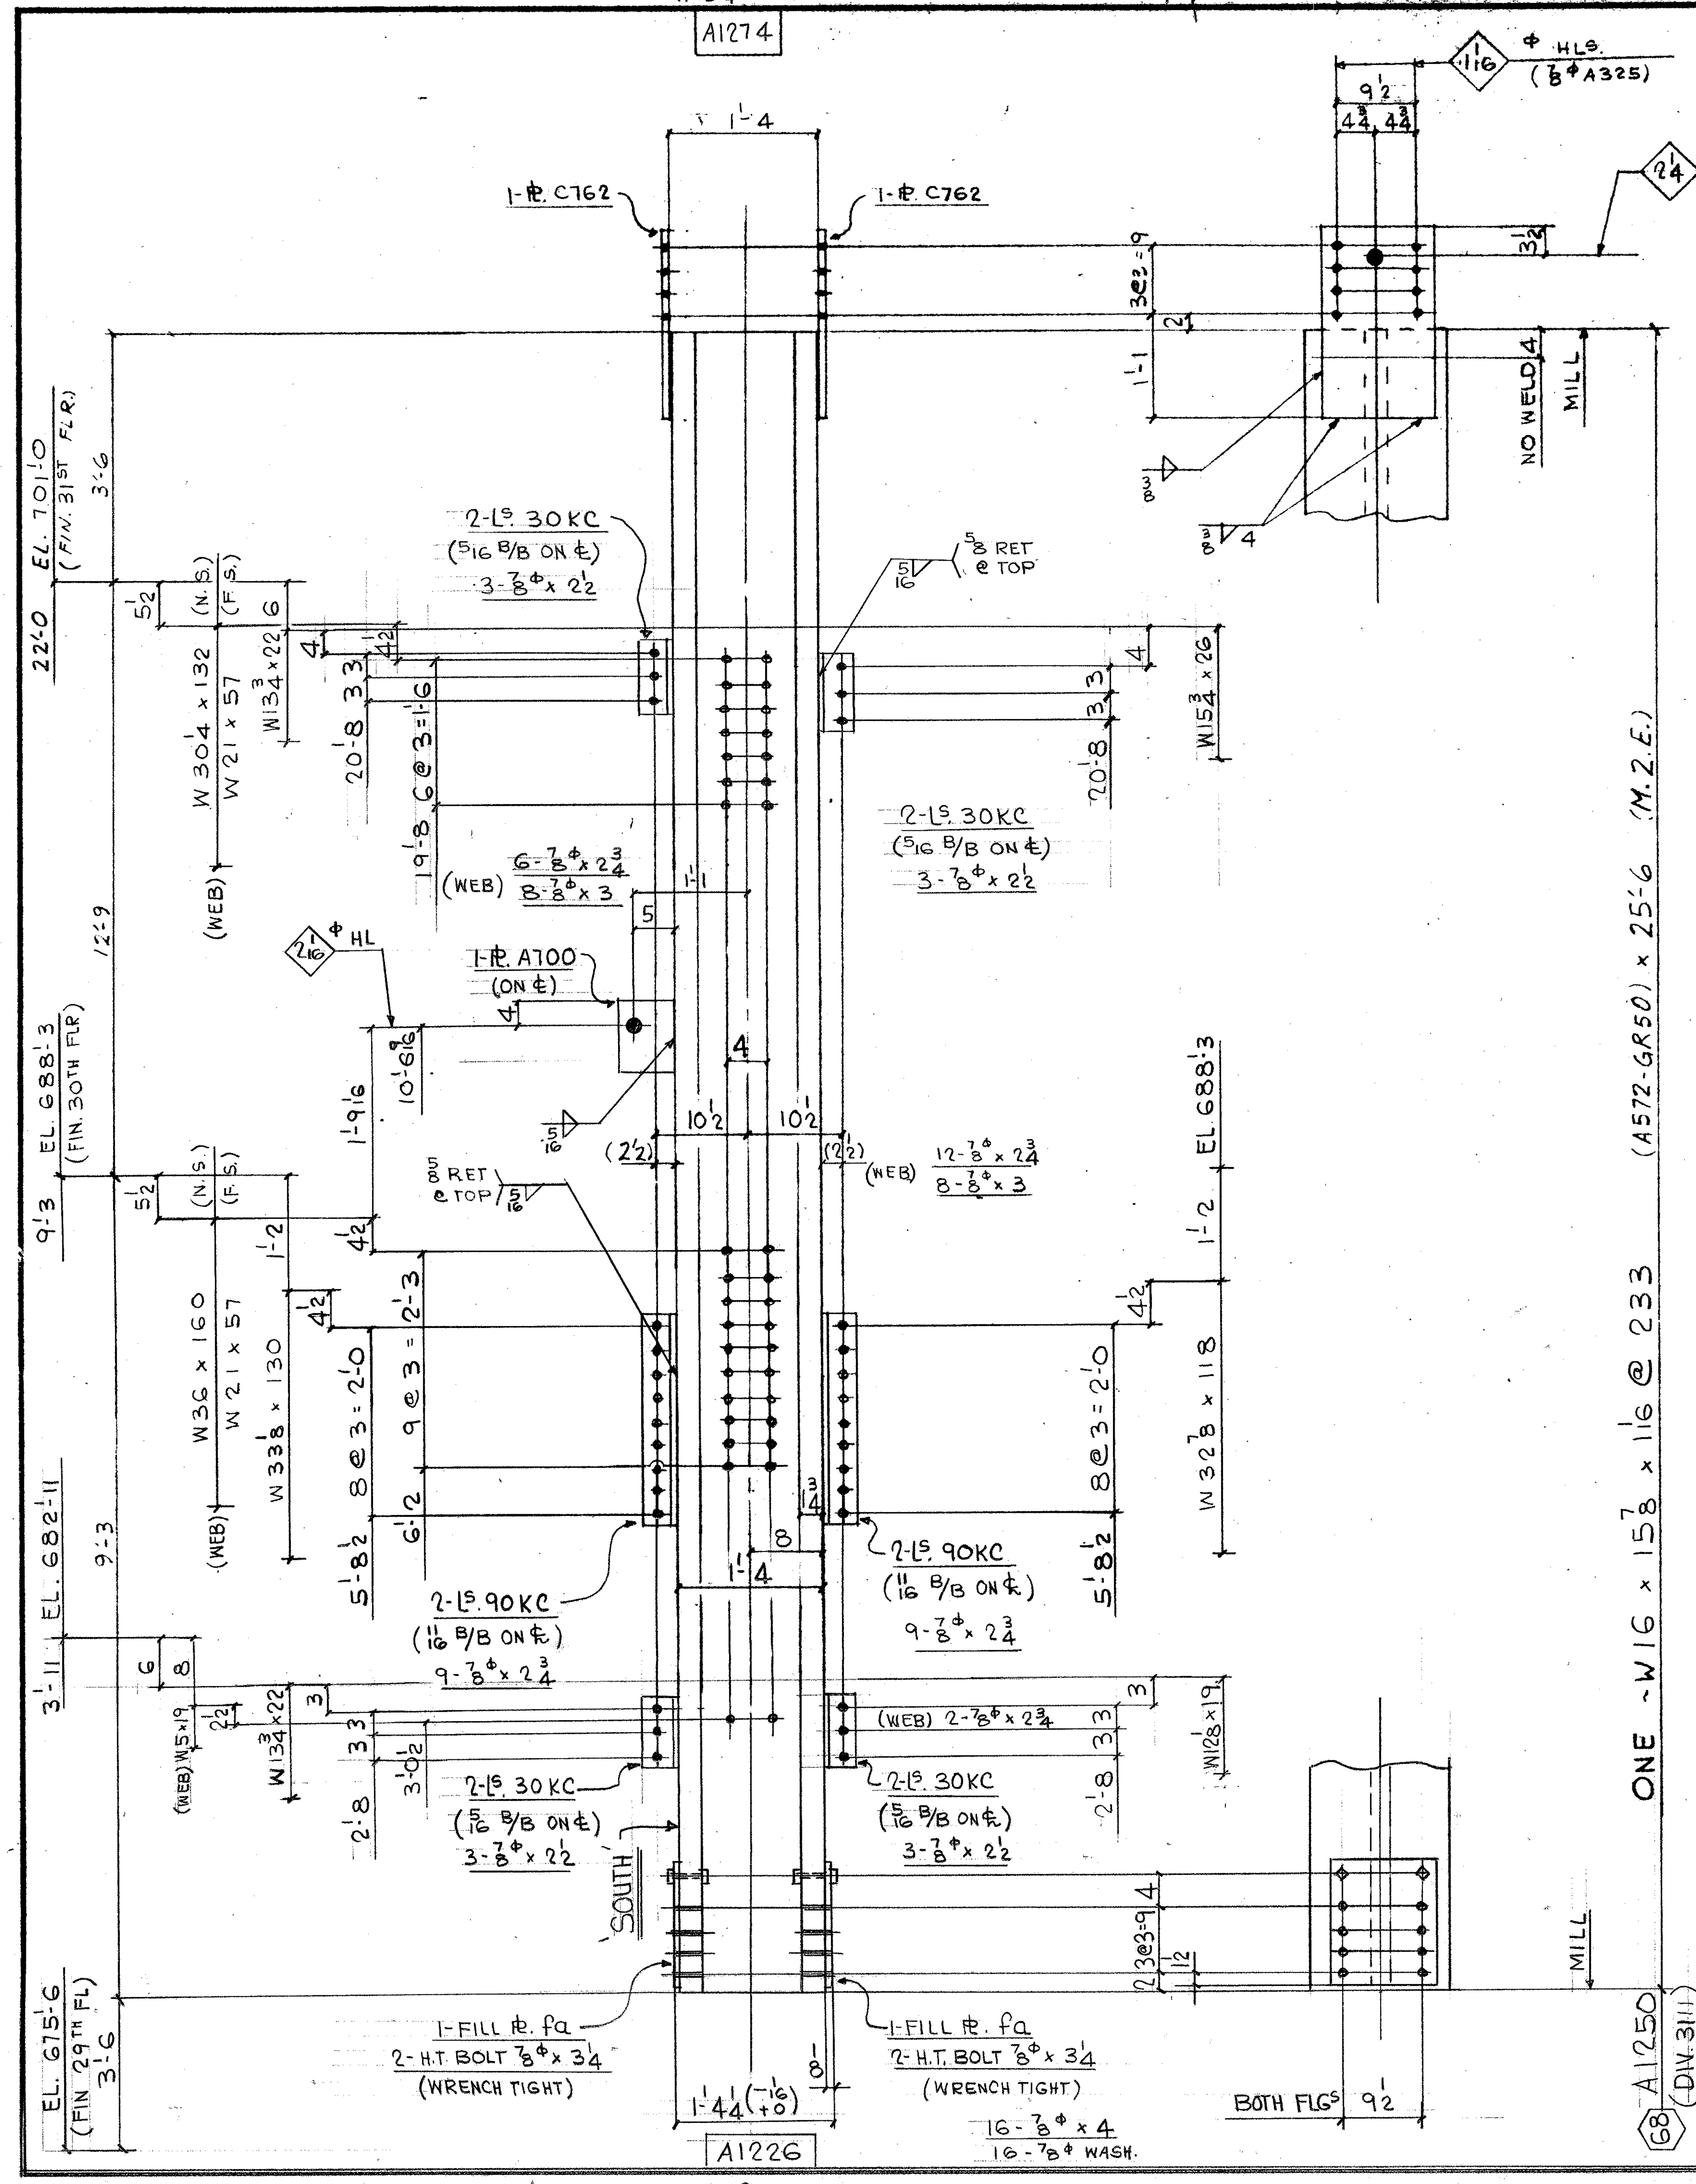


FIELD BOLTS:

12 - 7/8 Φ (A325F) x 2 1/2
38 - 〃 x 2 3/4
16 - 〃 x 3
16 - 〃 x 4
16 - 7/8 Φ (A325) WASH.

DIM'S SHOWN IN BRACKETS ARE BASED ON ACCURATE COL SIZES.

SHOP SCRIBE VISIBLE C/L ON BOTH FLGS & B/S WEB TOP & BOTT.

MAT'L G40·21-44 W U/N
E70 SERIES ELECTRODES
REF. DWG. E30/31
E118, 901

BILL OF MATERIAL

LINE	COST CODE	COMMX SHIP DIVN.	MAIN MAT'L	DETAIL MAT'L	NO. OF PIECES	PL	WIDTH Inch 16th / XPLATE ONLY	THK In. 16th	GRADE CODE	DSOR	FINISHED LENGTH Feet	In.	16th	PAGE	LINE	REMARKS
01					F001											
02																
03				30KC	8		L4 x 3 x 3/8		44W		0	8	8			
04				90KC	4		L4 x 4 x 3/8		⊥		2	2	8			
05	X		A700	1-PL 9	x	1	x 1-0									
06				C762	2	Pl	12 8 x	0 8	44W		2	0	0			
07				FA	2	⊥	12 8 x	0 2	⊥		1	4	0			
08																
09					4		H.T. BOLT 7/8 x 3 1/4		325							
10																
11					1		IF 5/16				15	0	0			
12					1		IF 3/8				4	0	0			
13																
14																
15		3111	A1250		1		W14 x 233		A572GR50		25	6	0	91	20	M.Z.E.
16																
17																
26				TOTAL	24				TOTAL		49					1-OF-1
01																
02																
26				TOTAL					TOTAL							Sep 13/85

REV					
1	DATE	BY	SPEC. AS NOTED	FRANKEL STEEL LIMITED	
2	DATE	BY	HOLES 15/16 Φ U/N	220 ATTWELL DRIVE, UNIT 1, REXDALE, ONTARIO	
3	DATE	BY	FINISH NONE		
MADE 27 EC	DATE JULY '85	SQUAD FR	PROJECT: 7 WORLD TRADE CENTER	CONTRACT 84-152	DWG. 1250
CHK'D. 28 J.B	DATE SEP 3/83		DETAIL: COLUMN (68) (16TH TIER)		