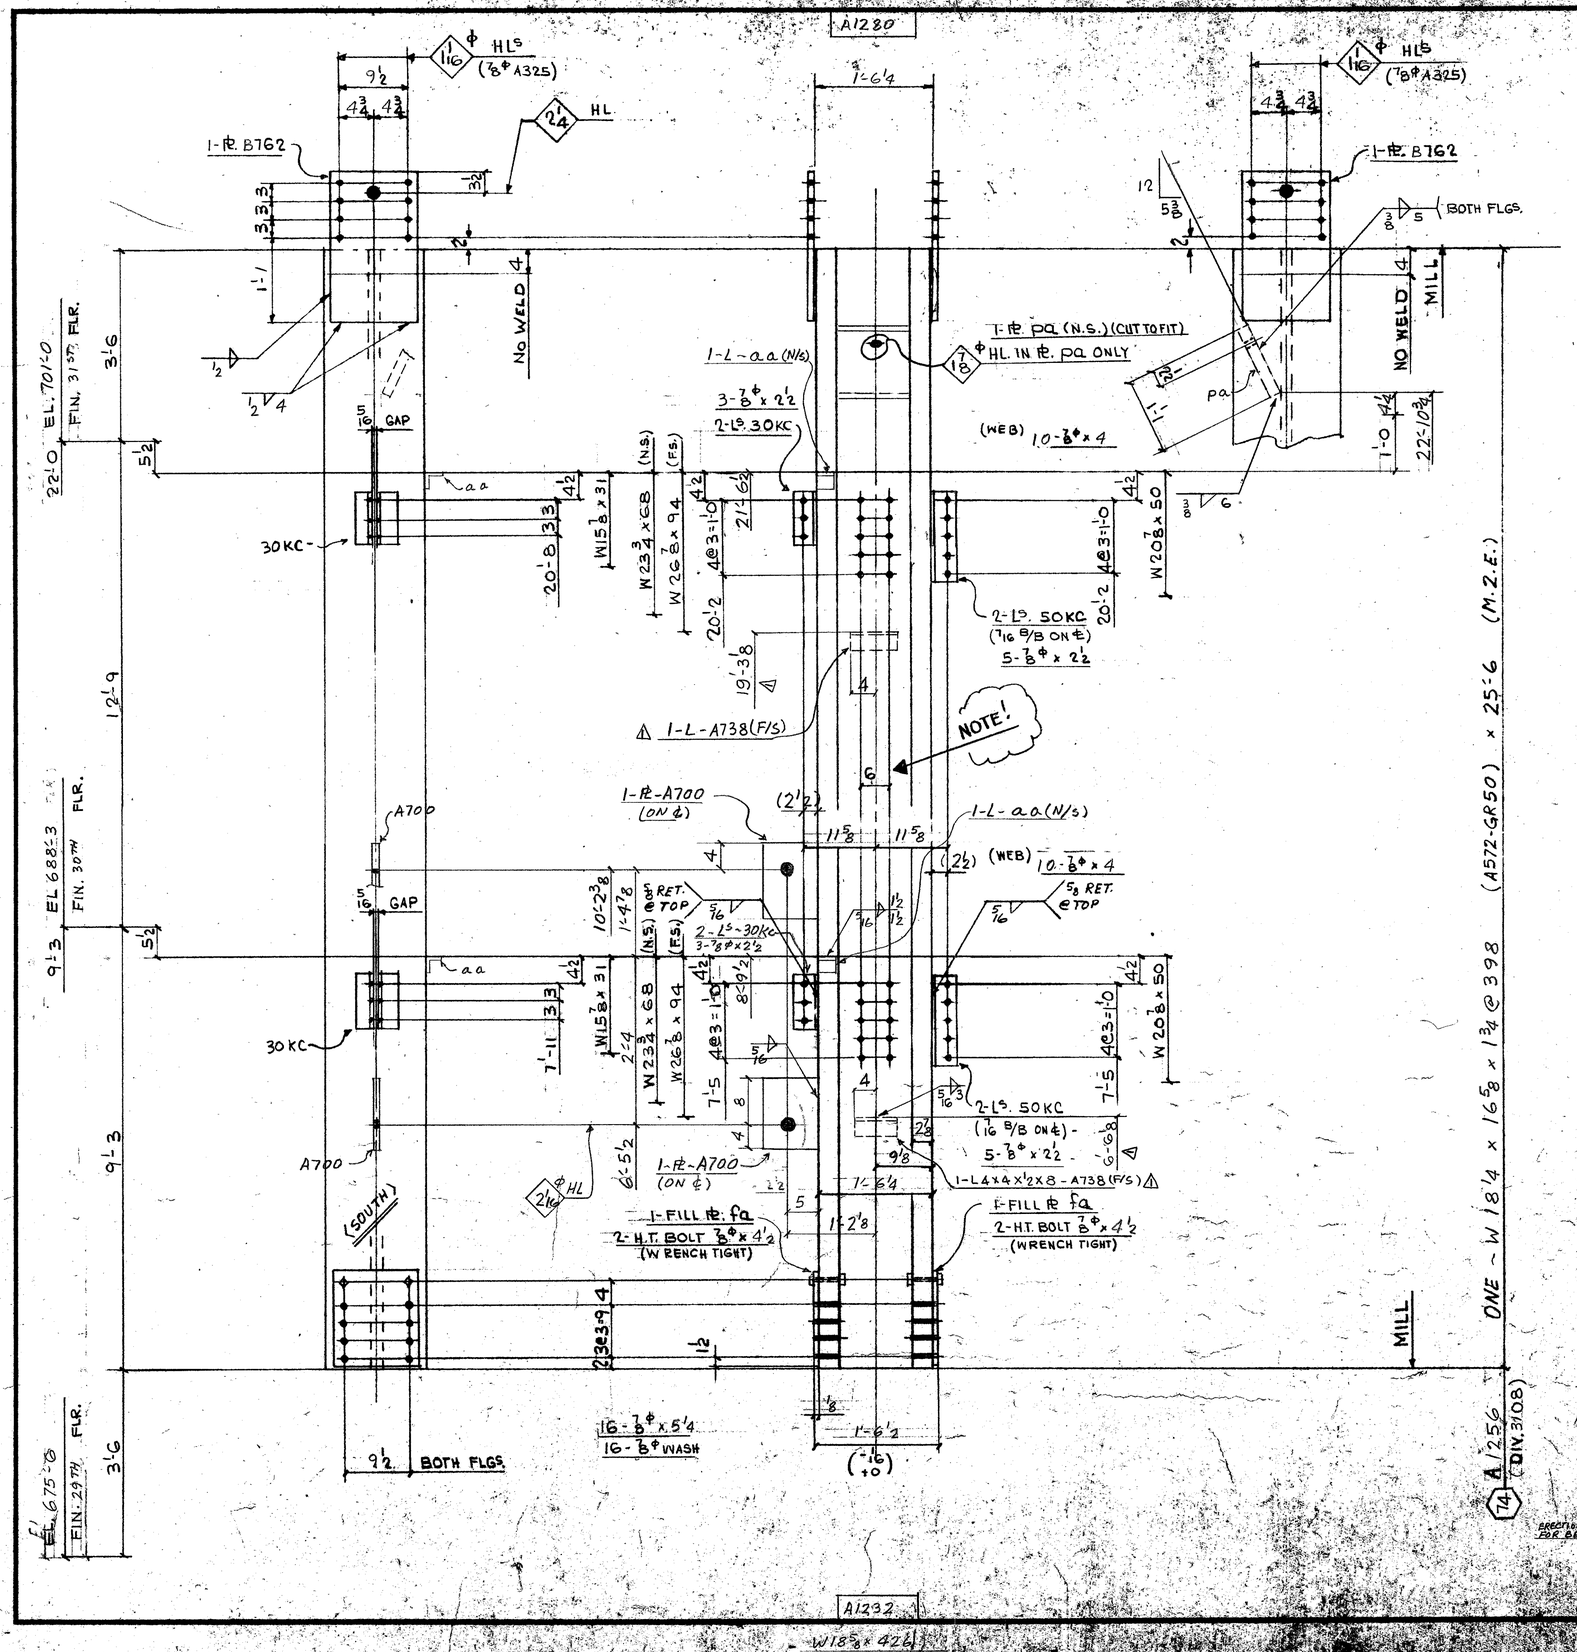


FIELD BOLTS:

16 - 7/8Φ (A325F) x 2 1/2
20 - x 4
16 - x 5 1/4

16 - 7/8Φ (A325) WASHER

DIM'S SHOWN IN BRACKETS ARE BASED ON ACCURATE COL SIZES.

SHOP SCRIBE VISIBLE C/L ON BOTH FLGS & B/S WEB TOP & BOTT.

MAT'L G40.21 - 44W U/N
E70 SERIES ELECTRODES
REF. DWG.S E30/31
E118, 901

BILL OF MATERIAL

LINE	CODE	COMMX SHIP DIVN.	PIECE MARKS MAIN MAT'L.	PIECE MARKS DETAIL MAT'L.	NO. OF PIECES	MATERIAL DESCRIPTION PL	WIDTH Inch	WIDTH 16th	X PLATE ONLY	THK In.	THK 16th	GRADE CODE	DSOR	FINISHED LENGTH Feet	FINISHED LENGTH In.	FINISHED LENGTH 16th	PAGE	LINE	REMARKS
01				F001															
02				30KC	4		L 4	x 3	x 3/8			44W		0	8	8			
03				50KC	4		L 4	x 3	x 3/8					1	2	8			
04				AA	2		L 3	x 3	x 3/8					0	2	12			PLAIN
05				B762	2	PL	12	8	x	0	10	44W		2	0	0			
06				PA	1	PL	12	8	x	1	12			1	1	0			CUT TO FIT
07				FA	2	PL	12	8	x	0	2			1	4	0			
08		X	A700	2-PL	9	x	1	x	1'-6'0										
09					4		HT. BOLT 7/8 x 4 1/2					325							
10					1		LF 5/16							11	0	0			
11					1		LF 1/2							4	0	0			
12					1		LF 3/8							3	0	0			
13																			
14																			
15			3108 A1256		1		W14 x 398					A572GR50		25	6	0	91	3	M.2.E.
16																			
17																			
26			TOTAL		24				TOTAL					48					1-OF-1
01																			
02																			
03																			
18																			
09																			
10																			
26			TOTAL						TOTAL										

R	1 DATE SEP 28, 85	BY HSS	SPEC. AS NOTED	FRANKEL STEEL LIMITED	
E	2 DATE	BY	HOLES 7/16 Φ U/N	220 ANTWELL DRIVE, UNIT 1, REXDALE, ONTARIO M9W 5Z7	
V.	3 DATE	BY	FINISH NONE		
MADE 22 SF	DATE 16/ JULY /85	SQUAD FR	PROJECT: 7 WORLD TRADE CENTER	CONTRACT	DWG. No.
CHK'D 26 N.B.	DATE SEPT 3/85		DETAIL: COLUMN (14) 16TH TIER	84-152	1256