
W17⁷⁄₈ × 370

A1281

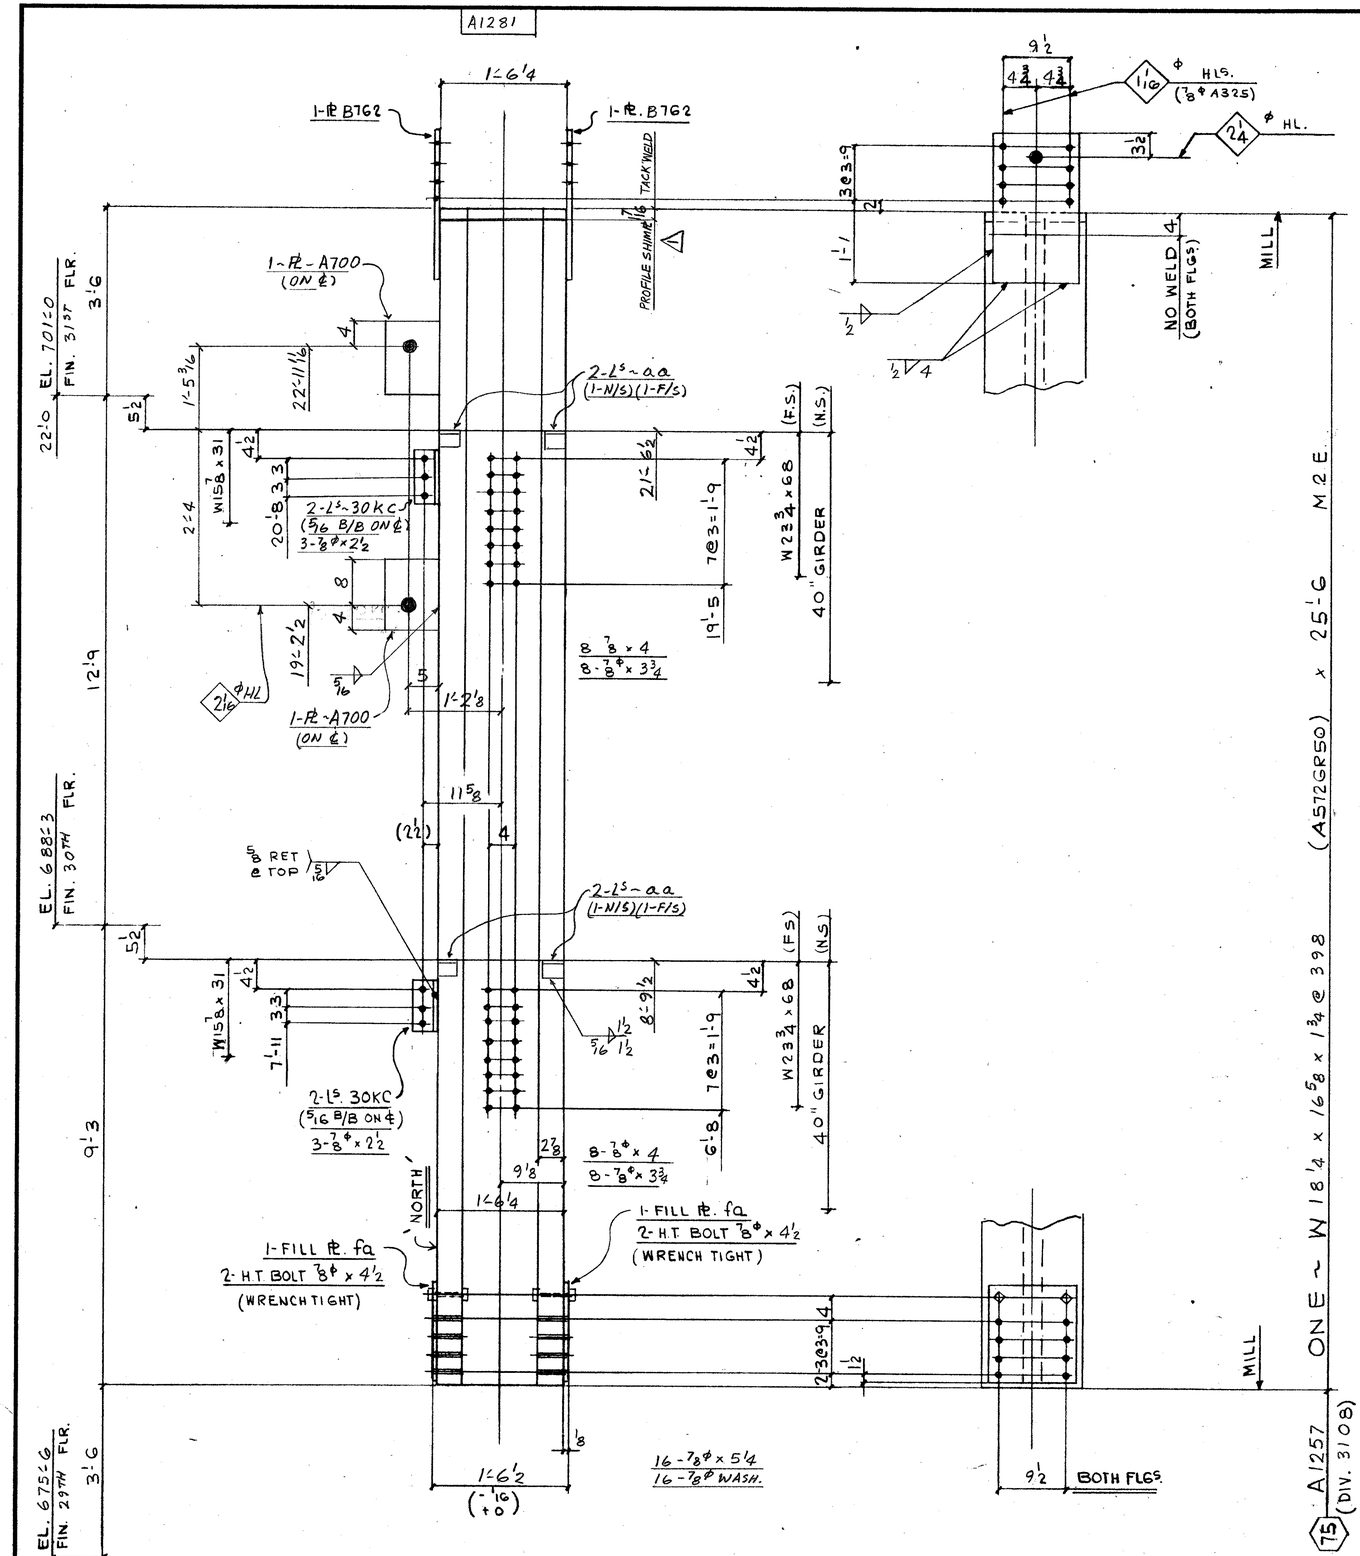

A1233

W18⅝×426

FIELD BOLTS:

6 - ⅞ϕ (A325F) × 2½
16 - × 3¾
16 - × 4
16 - × 5¼

16 - ⅞ϕ (A325) WASH

DIM'S SHOWN IN BRACKETS ARE BASED ON ACCURATE COL SIZES.

SHOP SCRIBE VISIBLE C/L ON BOTH FLGS & B/S WEB TOP & BOTT.

MAT'L G40.21-44W
E70 SERIES ELECTRODES
REF. DWG. E30/31
E118, 901

BILL OF MATERIAL

LINE	CODE	COMM'X SHIP DIVN.	PIECE MARKS MAIN MAT'L.	PIECE MARKS DETAIL MAT'L.	NO. OF PIECES	MATERIAL DESCRIPTION PL	WIDTH Inch	WIDTH 16th	X PLATE ONLY: THK. In. 16th	GRADE CODE	DOOR	FINISHED LENGTH Feet	FINISHED LENGTH In.	FINISHED LENGTH 16th	PAGE	LINE	REMARKS
01				F001													
02																	
03				30KC	4	L	4		x 3/8	44W		0	8	8			
04				AA	8	L	3		x 3/8	44W		0	2	12			PLAIN
05																	
06				B762	2PI	12	8	x	.010	44W		2	0	0			
07				FA	2	+	12	8	x .02	+		1	4	0			
08	X		A700	2-PL	9	x	1	x	1'-0								
09																	
10																	
11				4	HT BOLT ⅞×4½					325							
12																	
13																	
14				1	I.F. 5/16								8	0			
15				1	I.F. ½								4	0			
16																	
17																	
18																	
19		3108	A1257	1	W14×398					A572GR50		25	6	0	9	13	M2E
20																	
21																	
22																	
23																	
24																	
25																	
26			TOTAL	24			TOTAL	40									(1 OF 1)

01																	
02																	
26			TOTAL				TOTAL										

PROFILE SHIM

REV.				
R	A	DATE NOV 19,85	BY HSS	SPEC. AS NOTED
E	2	DATE	BY	HOLES 15/16ϕ U/N
V.	3	DATE	BY	FINISH NONE

Nov 20/85 R (2)
Sept 5/85

FRANKEL STEEL LIMITED
220 ATTWELL DRIVE, UNIT 1, REXDALE, ONTARIO M9W 5B2

MADE	DATE	SQUAD	PROJECT	CONTRACT	DWG.No.
27 SF	JULY 16/85	FR	7 WORLD TRADE CENTER	84-152	1257
CHK'D 28 J.B.	DATE SEP 3/85		DETAIL: COLUMN LINE 75 16TH TIER)		