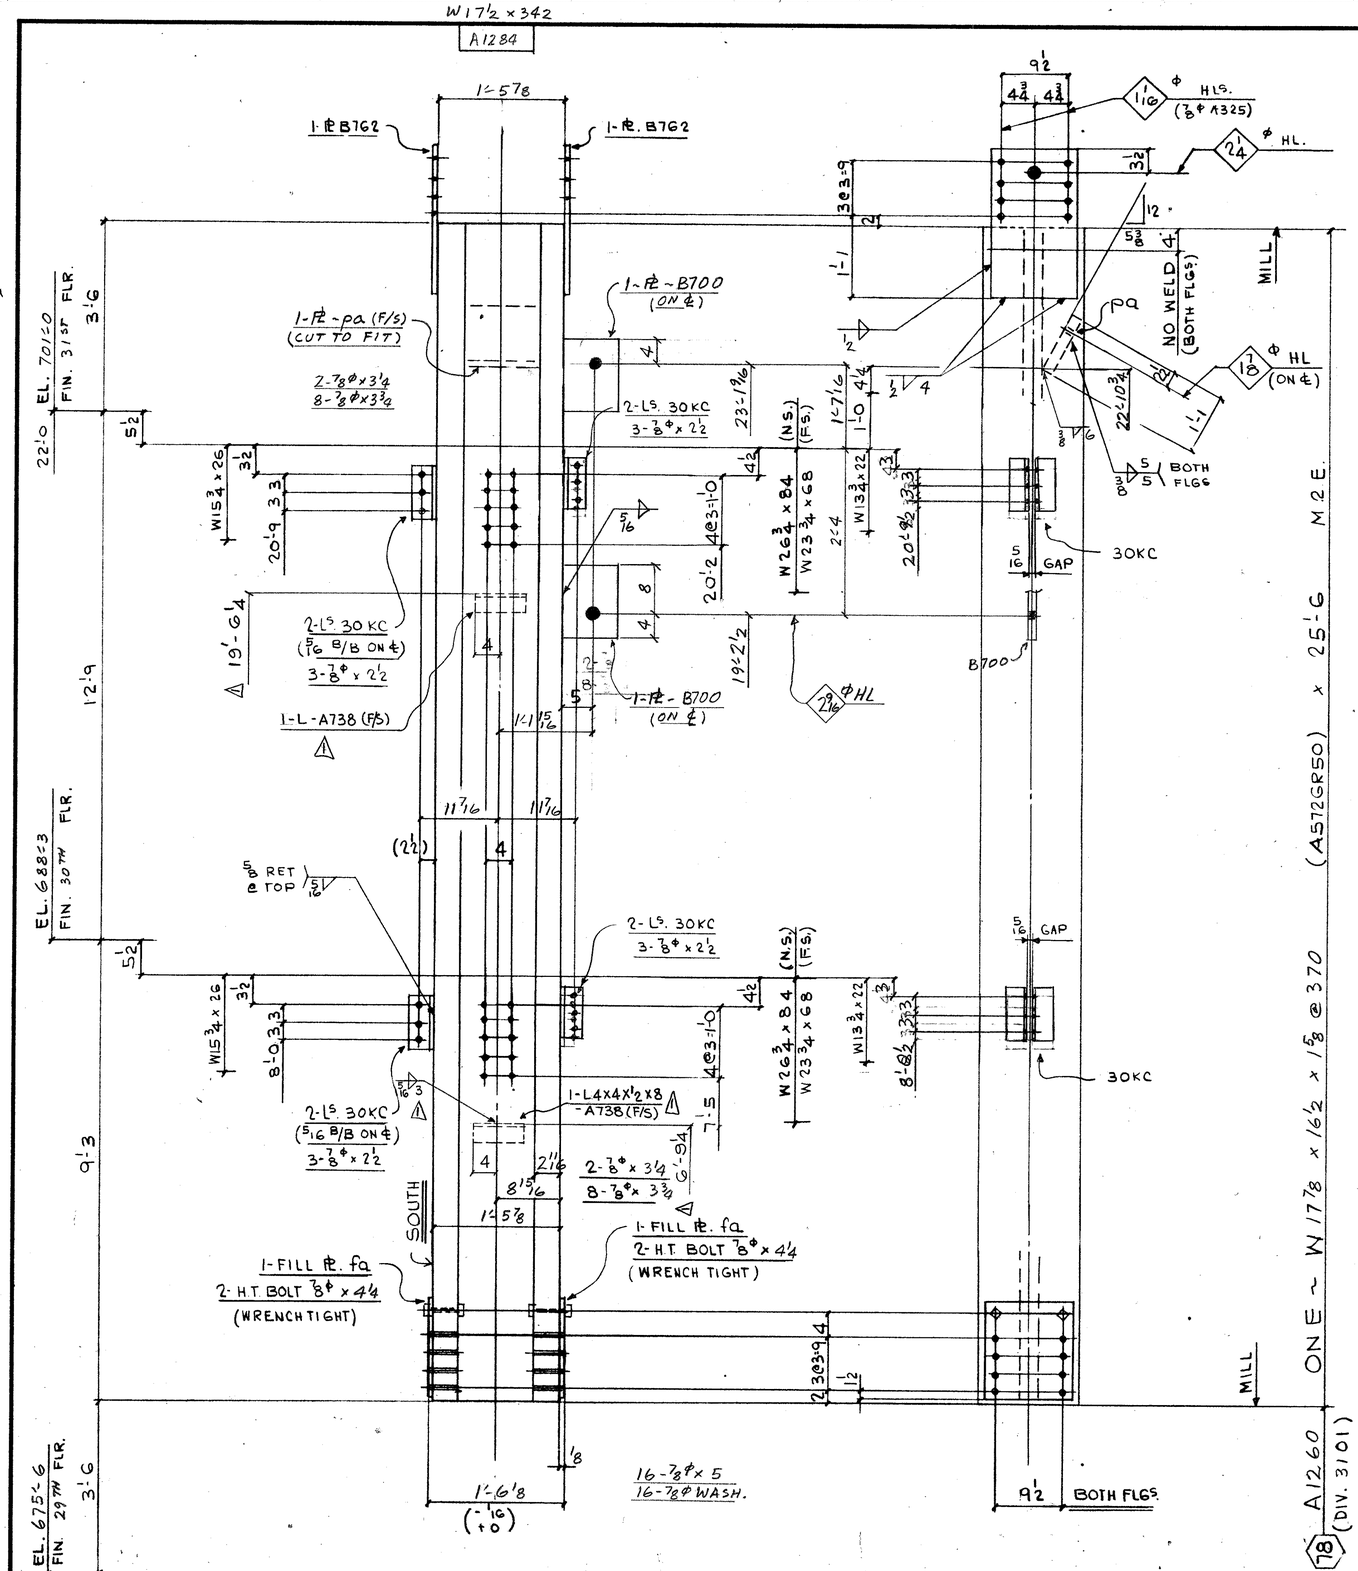


FIELD BOLTS:

12 - 7/8ϕ (A325F) x 2½
4 - x 3¼
16 - x 3¾
16 - x 5

16 - 7/8ϕ (A325) WASH

DIM'S SHOWN IN BRACKETS ARE BASED ON ACCURATE COL SIZES.

SHOP SCRIBE VISIBLE C/L ON BOTH FLGS & B/S WEB TOP & BOTT.

MAT'L G40.21-44W
E70 SERIES ELECTRODES
REF. DWG. E30/31
E118, 901

BILL OF MATERIAL

LINE	CC OD SD TE	COMMX SHIP DIVN.	PIECE MARKS MAIN MAT'L.	PIECE MARKS DETAIL MAT'L.	NO. OF PIECES	MATERIAL DESCRIPTION PL	WIDTH Inch	16th	X PLATE ONLY THK. In.	16th	GRADE CODE	DSOR	FINISHED LENGTH Feet	In.	16th	PAGE	LINE	REMARKS
01				F001														
02																		
03				30KC	8	L	4	x	3	x 3/8	44W		0	8	8			
04																		
05																		
06				B1G2	2	PI	12	B	x		010	44W		2	0	0		
07				FA	2	+	12	B	x		0	2	+		1	4	0	
08				PA	1	+	12	B	x		1	12	+		1	1	0	CUT TO FIT
09	X		B700	2-FE	9	x	1	x	1/4	0								
10																		
11					4	HT BOLT 7/8 x 4 1/4					325							
12																		
13																		
14					1	I.F. 5/16							1	0	0	0		
15					1	I.F. 1/2							4	0	0			
16					1	I.F. 3/8							2	0	0			
17																		
18																		
19		3101	A1260		1	W14 x 370					A572GR50		25	6	0	9	1	M.E.
20																		
21																		
22																		
23																		
24																		
25																		
26			TOTAL		22						TOTAL		45					(1 OF 1)
01																		
02																		
26			TOTAL								TOTAL							

ERECTION SEAT FOR BEAMS

R E V.		DATE	BY
	1	SEP27, 85	HSS
	2	DATE	BY
	3	DATE	BY

Oct 18/85 R
Sept 5/85

SPEC. AS NOTED
HOLES 15/16ϕ U/N
FINISH NONE

FRANKEL STEEL LIMITED
220 ATTWELL DRIVE, UNIT 1, REXDALE, ONTARIO M9W 5B2

MADE		DATE	SQUAD
27	SF	JULY 16/85	FR
CHK'D. 28	J.B	DATE SEPT 3/85	

PROJECT: 7 WORLD TRADE CENTER
DETAIL: COLUMN LINE 78 16TH TIER)

CONTRACT 84-152
DWG.No. 1260