


W 19 5/8 x 500

A1285

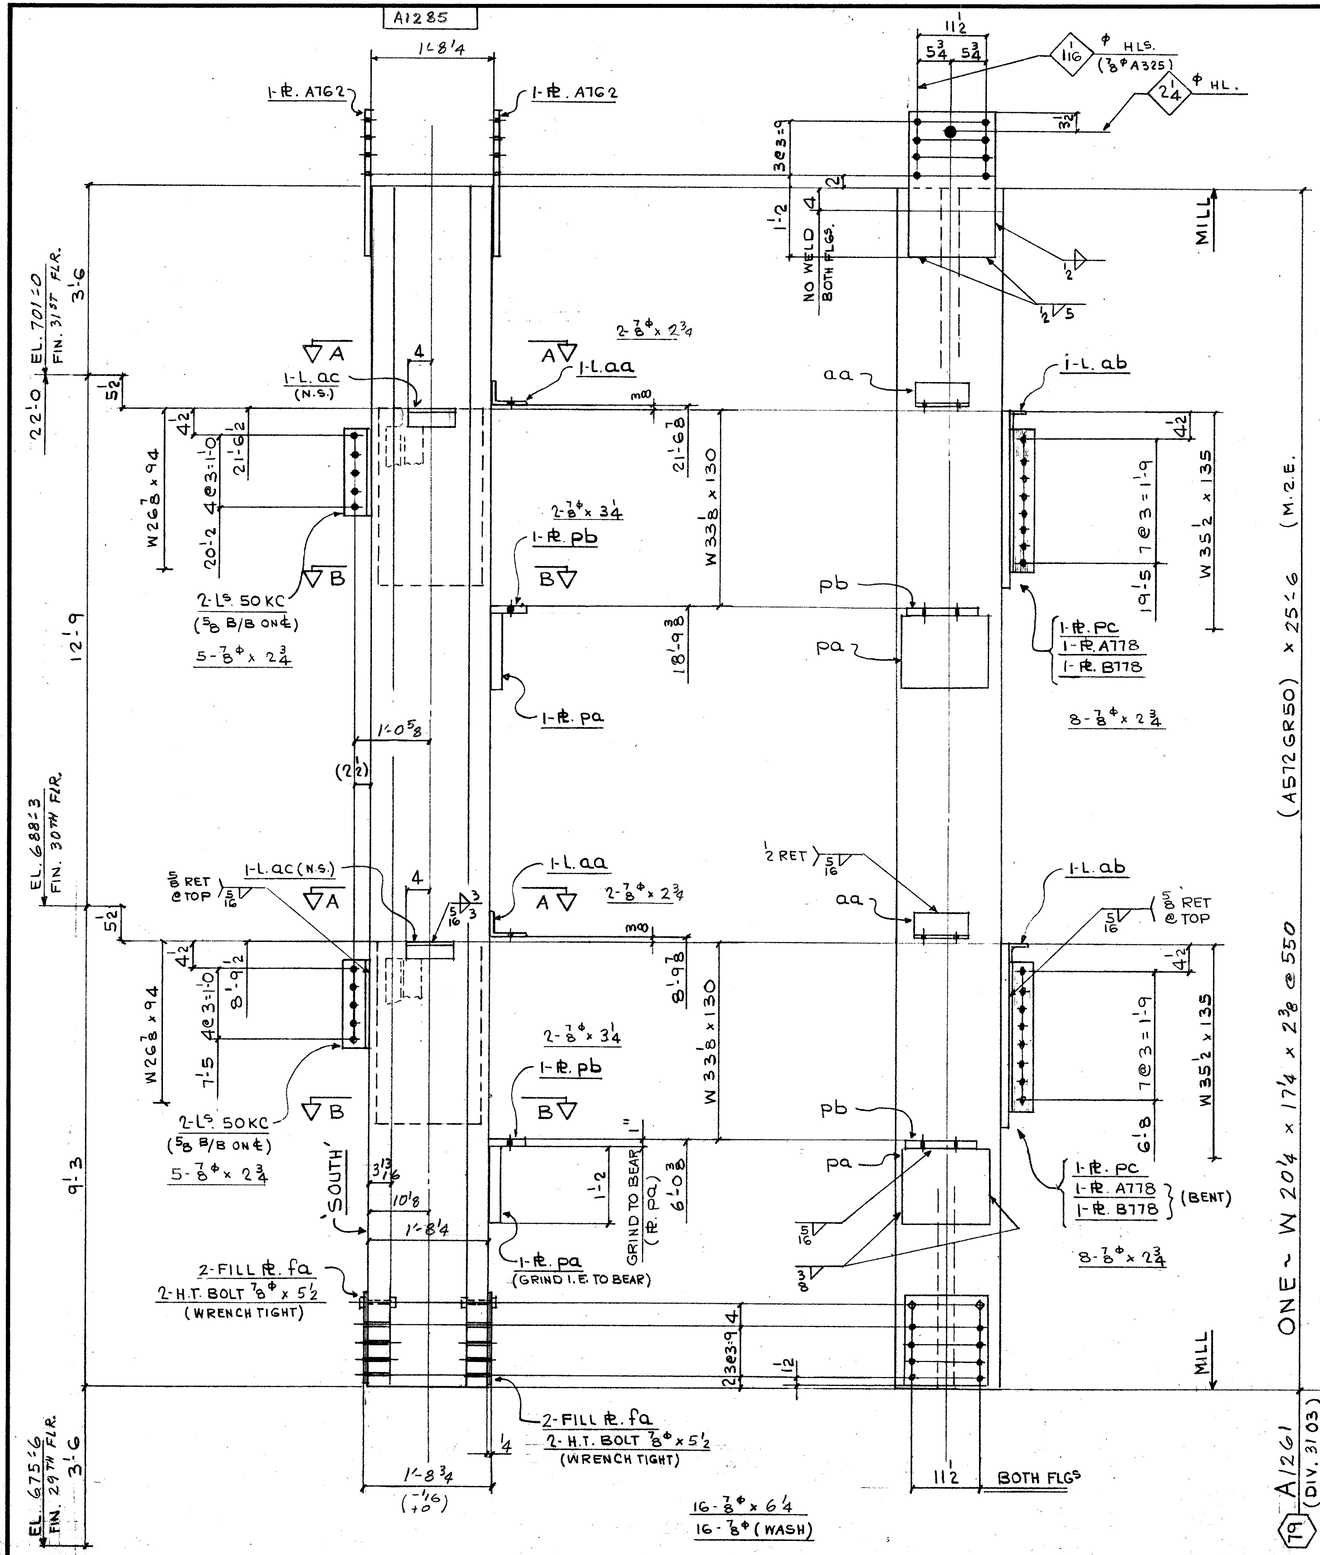

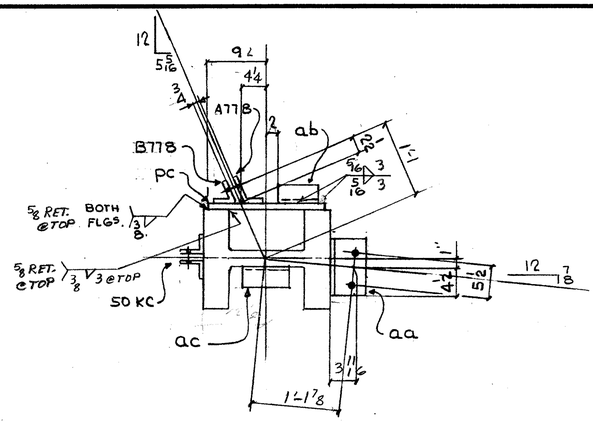

SECT. A-A

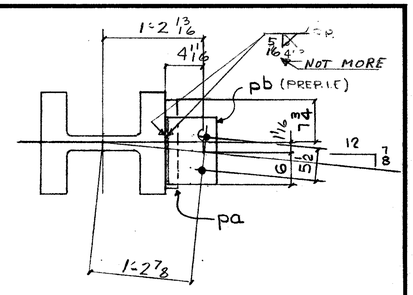

SECT. B-B

FIELD BOLTS:

26 ~ 7/8ϕ (A325F) x 2 3/4
4 ~ x 2 3/4
4 ~ x 3 1/4
16 ~ x 6 1/4

16 ~ 7/8ϕ (A325) WASH.

MAT'L. G40.21-44W U/N
E70 SERIES ELECTRODES
REF DWGS. E
E118, 901, 9162

BILL OF MATERIAL

LINE	COST	COMMX SHIP DIVN.	PIECE MARKS MAIN MAT'L.	PIECE MARKS DETAIL MAT'L.	NO. OF PIECES	MATERIAL DESCRIPTION PL	WIDTH Inch	WIDTH 16th	X PLATE ONLY	THK. In.	THK. 16th	GRADE CODE	DOOR	FINISHED LENGTH Feet	FINISHED LENGTH In.	FINISHED LENGTH 16th	PAGE	LINE	REMARKS
01					F001														
02																			
03				50KC	4	L	4		x 3 x	3	/8	44W		1	2	8			
04				AA	2	L	6		x 4 x	3	/8			0	9	0			
05				AB	2	L	3		x 3 x	3	/8			0	6	0			PLAIN
06				AC	2									0	8	0			L
07																			
08				A762	2	PL	14	8	x		0 10	44W		2	1	0			
09				A778	2		8	8	x		0 6			2	0	8			BENT
10				B778	2		8	0	x		0 5			2	0	8			L
11				FA	2		14	0	x		2 8			1	3	0			G.I.E. TO BEAR
12				PB	2		8	8	x		1 0			1	0	0			
13				PC	2		18	0	x		0 10			2	6	0			
14				FA	4		14	8	x		0 2			1	4	0			
15																			
16					4	HT BOLT 7/8 x 5 1/2						325							
17																			
18					1	F. 5/16								18	0	0			
19					1	F. 3/8								14	0	0			
20					1	F. 1/2								4	0	0			
21					1	66 1/2								2	0	0			
22																			
23																			
24	3103	A1261			1	W 14 x 550						A572GR50		25	6	0	91	17	M.2.E.
25																			
26			TOTAL		36				TOTAL					75					(1 OF 1)

01																			
02																			
26			TOTAL						TOTAL										

REV.					
1	DATE	BY	SPEC.	AS NOTED	
2	DATE	BY	HOLES	15/16 ϕ U/N	
3	DATE	BY	FINISH	NONE	

Sept 5/85

FRANKEL STEEL LIMITED
220 ATTWELL DRIVE, UNIT 1, REXDALE, ONTARIO M9W 5B2

MADE	DATE	SQUAD	PROJECT	CONTRACT	DWG.No.
27 S.F.	JULY 16/85	FR	7 WORLD TRADE CENTER	84-152	1261
CHK'D. 28 J.B.	DATE SEPT 3/85		DETAIL: COLUMN (19) 16TH TIER		

A1237

W20 7/8 x 605