
W15½ x 193

A1289

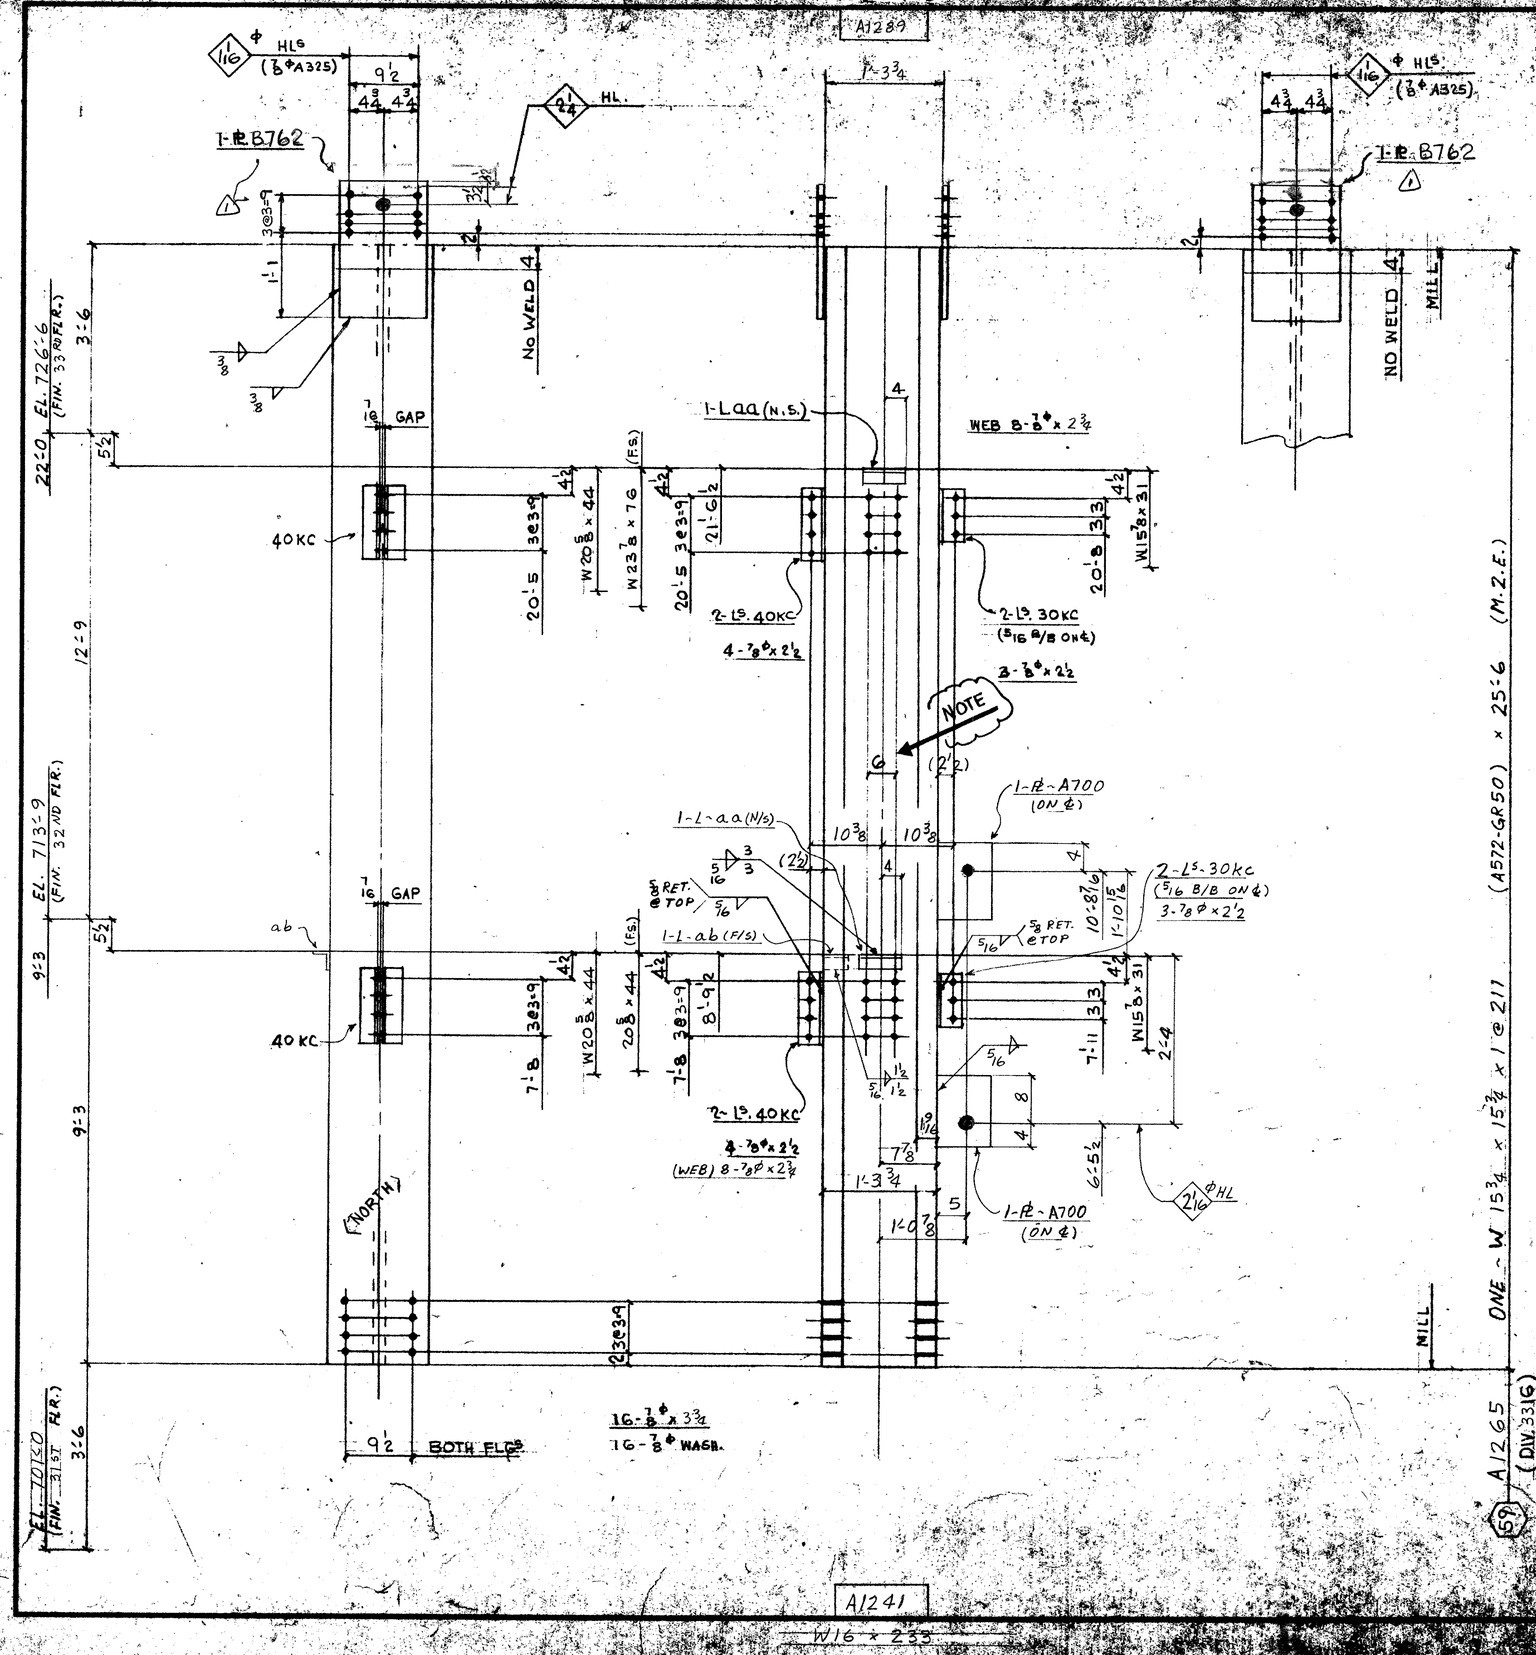

FIELD BOLTS:

14- ⅞ϕ (A325SC) x 2½
16- ⊥ x 2¾
16- ⊥ x 3¾

16- ⅞ϕ (A325) WASH.

DIM'S SHOWN IN BRACKETS ARE BASED ON ACCURATE COL SIZES.

SHOP SCRIBE VISIBLE C/L ON BOTH FLGS & B/S WEB TOP & BOTT.

MAT'L G40.21-44W U/N
E70 SERIES ELECTRODES
REF. DWG.S F32/33
E118, 901, E50

BILL OF MATERIAL

LINE	CODE	COMMX SHIP DIVN.	PIECE MARKS MAIN MAT'L	PIECE MARKS DETAIL MAT'L	NO. OF PIECES	MATERIAL DESCRIPTION WIDTH PL	WIDTH inch	WIDTH 16th	X PLATE ONLY THK. In.	THK. 16th	GRADE CODE	DSDR	FINISHED LENGTH Feet	FINISHED LENGTH In.	FINISHED LENGTH 16th	PAGE	LINE	REMARKS
01				F001														
02																		
03				30KC	4	L4 x 3 x 3/8					44W		0	8	8			
04				40KC	4								0	11	8			
05				AA	2	L3 x 3 x 3/8							0	8	0			PLAIN
06				AB	1								0	3	0			L
07				B762	2	PL 12	8	x	0	10	44W		2	0	0			
08		X	A700		2	-PL 9	x	1	x 1'-0									
09																		
10					1	PL 5/16							17	9	2			
11																		
12																		
13																		
14																		
15		3316	A1265		1	W14 x 211					A572GR50		25	6	0	92	7	M.2.E
16																		
17																		
26		TOTAL			16				TOTAL				44			1-OF-1		

01																		
02																		
26		TOTAL							TOTAL									

Aug 24/85

REVISIONS							
1	DATE SEPT 9/85	BY BF	SPEC AS NOTED	FRANKEL STEEL LIMITED			
2	DATE	BY	HOLES 15/16ϕ U/N	220 ATTWELL DRIVE, UNIT 1, REXDALE, ONTARIO M9W 5B5			
3	DATE	BY	FINISH NONE				
MADE 27	S.F.	DATE 19/ JULY /85	SQUAD FR	PROJECT: 7 WORLD TRADE CENTER	CONTRACT NO. 84-152	DWG. NO. 1265	
CHK'D 28	E.S.	DATE 27-8-85		DETAIL: COLUMN (59) 17TH TIER			