

W154 x 176

A1292

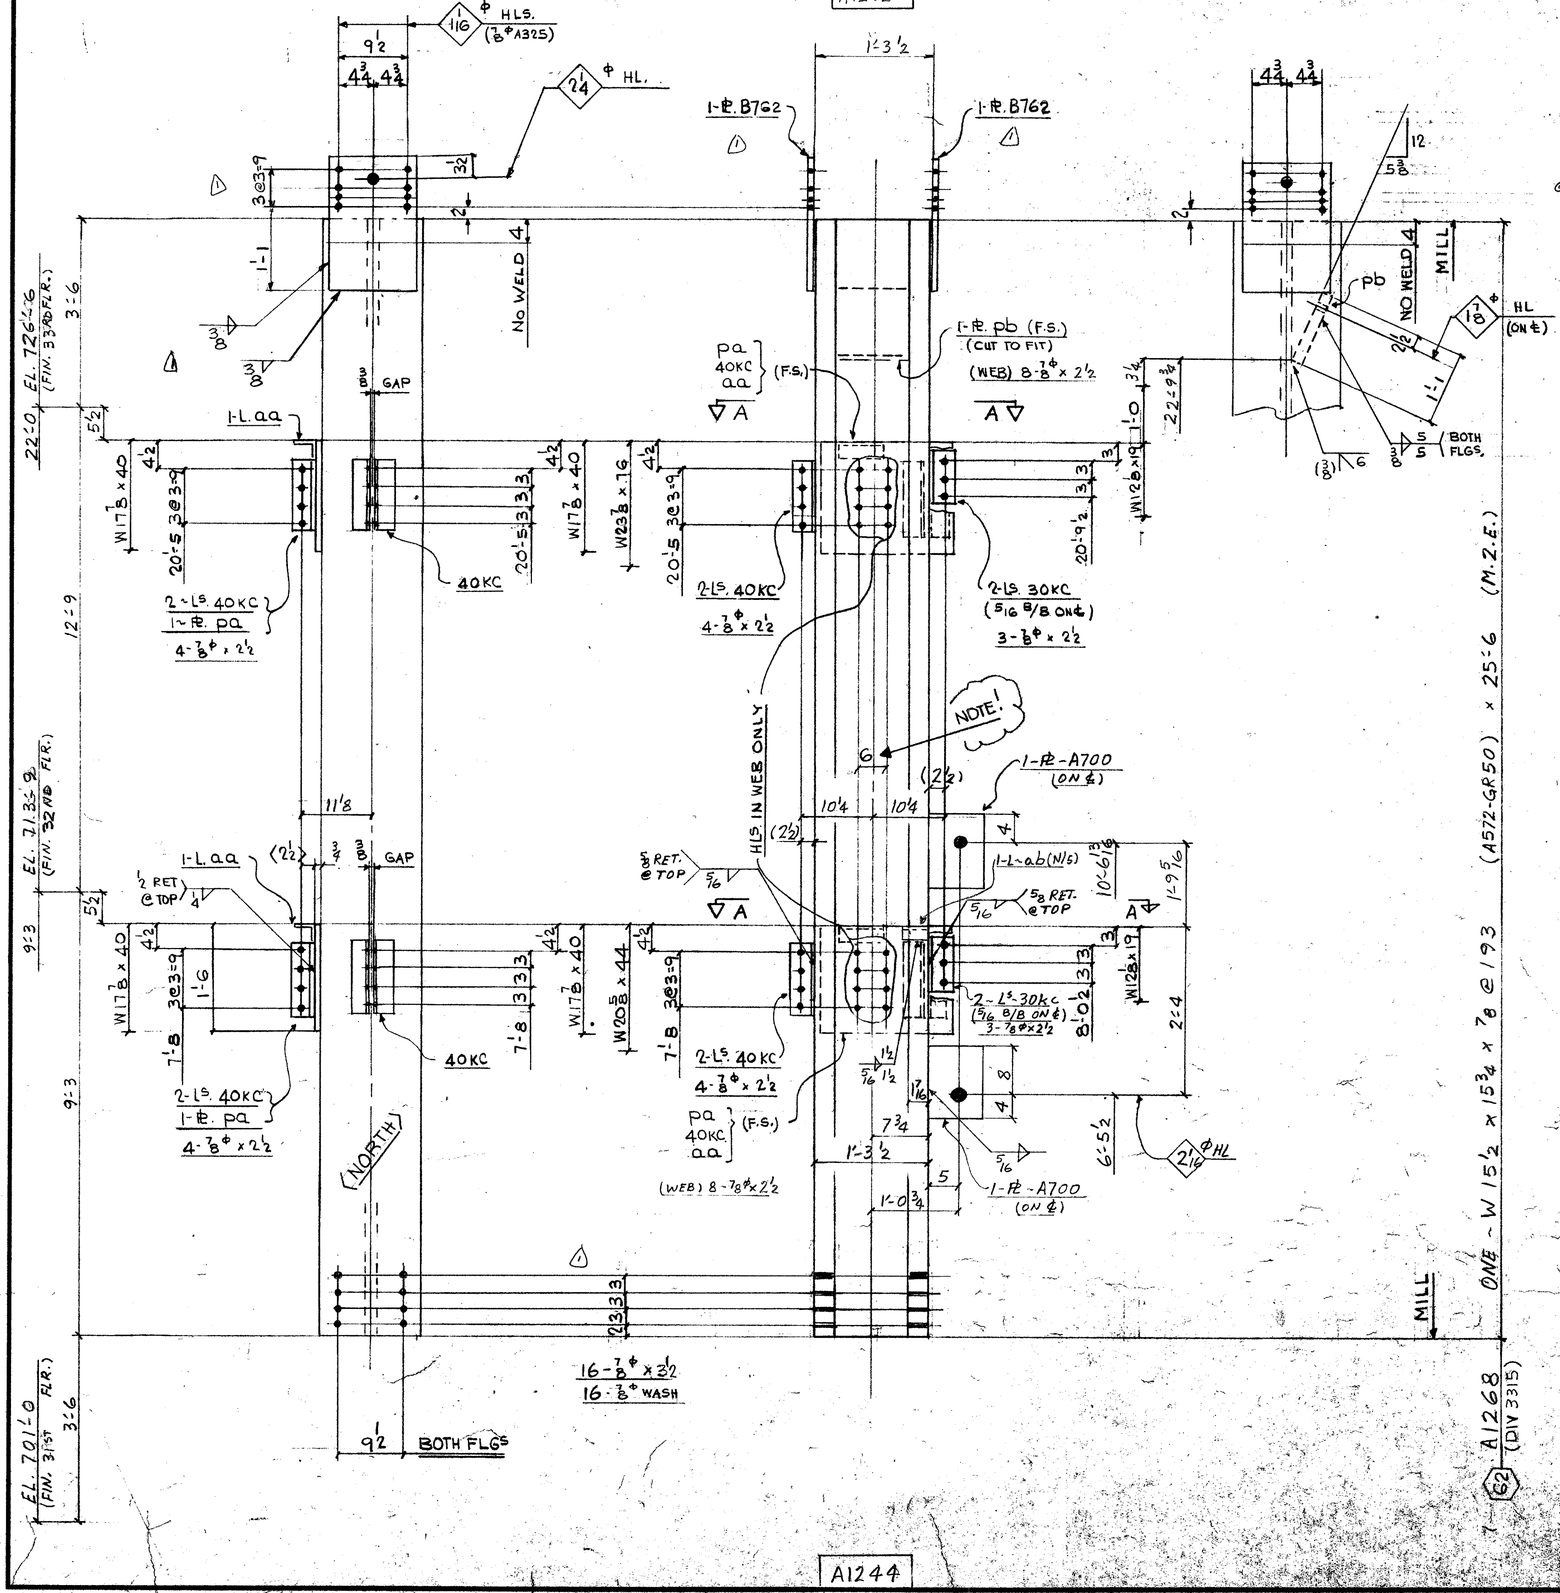

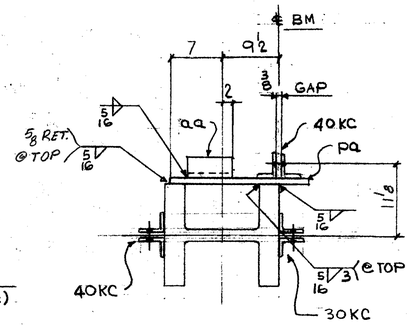

SECT. A-A

FIELD BOLTS:

38 - 7/8ϕ (A325F) x 2 1/2
16 - ⊥ x 3 1/2

12 - 7/8ϕ (A325) WASH.

DIM'S SHOWN IN BRACKETS ARE BASED ON ACCURATE COL SIZES.

SHOP SCRIBE VISIBLE C/L ON BOTH FLGS & B/S WEB TOP & BOTT.

MAT'L G40.21-44W U/N
E70 SERIES ELECTRODES
REF. DWG.S E32/33
901, 9159, E11℄, E50

BILL OF MATERIAL

LINE	CODE	COMMX SHIP DIVN.	PIECE MARKS MAIN MAT'L.	PIECE MARKS DETAIL MAT'L.	NO. OF PIECES	MATERIAL DESCRIPTION PL	WIDTH Inch	WIDTH 16th	X PLATE ONLY	THK. In.	THK. 16th	GRADE CODE	DOOR	FINISHED LENGTH Feet	FINISHED LENGTH In.	FINISHED LENGTH 16th	PAGE	LINE	REMARKS
01				F001	1														
02																			
03				30KC	4	L	4		4 x 3 x 3/8			44W		0	8	8			
04				40KC	8	⊥						⊥		0	11	8			
05				AA	2	L	3		3 x 3 x 3/8			⊥		0	8	0			PLAIN
06				AB	1	⊥								0	3	0			
07				B762	2	PL	12	8	X		010	44W		20	0				
08				HA	2	⊥	8		X		012	⊥		1	8	8			
09				PB	1	⊥	12	8	X		112	⊥		1	11	0			CUT TO FIT
10	X		A700	2-PL 9 x 1 x 1'-0															
11																			
12																			
13					1	I.F.	3/8							2	0	0			
14					1	I.F.	5/16							1	8	0			
15																			
16																			
17																			
18																			
19																			
20			3315 A1268		1		W14 x 193					A572GR50		25	6	0	9210	M.2.E.	
21																			
22																			
23																			
24																			
25																			
26			TOTAL	24								TOTAL		49					1-OF-1
01																			
02																			
26			TOTAL									TOTAL							

REV				
1	DATE SEPT 19/85	BY BF	SPEC. AS NOTED	
2	DATE	BY	HOLES 15/16ϕ U/N	
3	DATE	BY	FINISH NONE	

MADE 27 SF DATE 19 JUN 85 SQUAD FR
CHK'D. 28 ES DATE 29-8-85

FRANKEL STEEL LIMITED
220 ATTWELL DRIVE, UNIT 1, REXDALE, ONTARIO M9W 5M3

PROJECT: 7 WORLD TRADE CENTER (17TH TIER) CONTRACT 84-157 DWG.No. 1268

DETAIL: COLUMN 62

A1244

W15 3/4 x 211