


W15 x 193

A1293

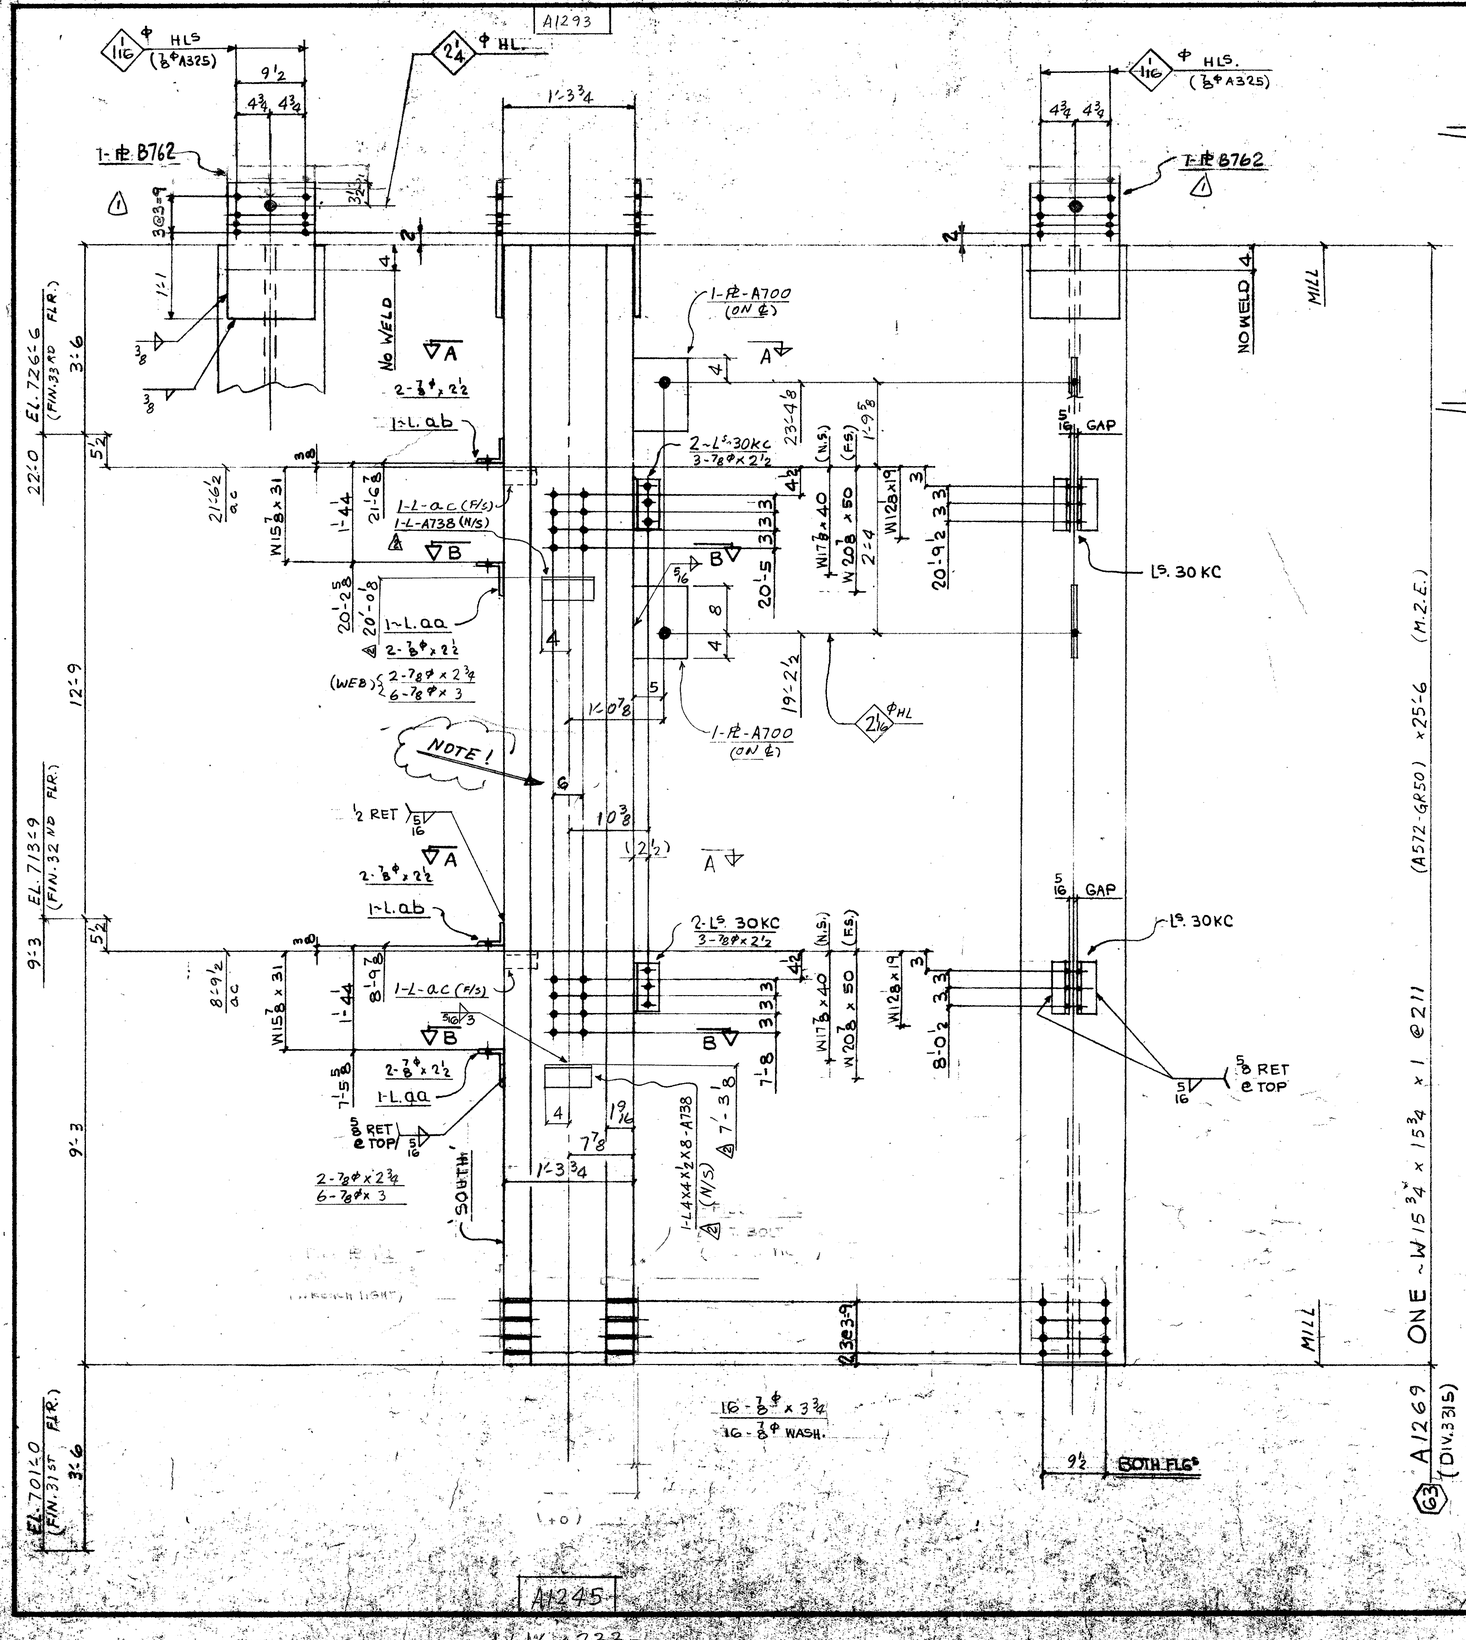

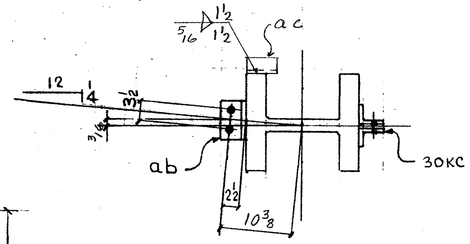

SECT. A-A

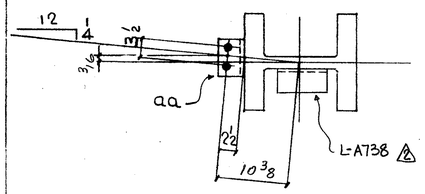

SECT. B-B

FIELD BOLTS:

14 - ⅞Φ (A325F) x 2½
4 - x 2¾
12 - x 3
16 - x 3¾

16 - ⅞Φ (A325) WASH.

DIM'S SHOWN IN BRACKETS ARE BASED ON ACCURATE COL SIZES.

SHOP SCRIBE VISIBLE C/L ON BOTH FLGS & B/S WEB TOP & BOTT.

MAT'L G40.21-44W U/N
E70 SERIES ELECTRODES
REF. DWG. E32/33 E118, E50
901, 9167

BILL OF MATERIAL

LINE	CCOSDE	COMMX SHIP DIVN.	PIECE MARKS MAIN MAT'L.	PIECE MARKS DETAIL MAT'L.	NO OF PIECES	MATERIAL DESCRIPTION PL	WIDTH Inch	16th	X PLATE ONLY THK In.	16th	GRADE CODE	DSDR	FINISHED LENGTH Feet	In.	16th	PAGE LINE	REMARKS
01				F001													
02																	
03			30KC		4	L	4	×	3	3/8		44W		9	8		
04			AA		2	L	8	×	4	3/16				9	0		
05			AB		2	L	4	×	4	3/8				9	7	8	
06																	
07	X	A700	2-PL 9 x 1 x 1'-4 0														
08			B762		2	PL	12	8	X		010	44W		2	0	0	
09					2	↓	12										
10																	
11																	
12					1	LF	5/16							6	0	0	
13					1	LF	3/8							4	0	0	
14																	
15																	
16																	
17	3315	A1269			1	W14x211					A572GR50		25	6	0	92	7 M.2.E.
18																	
19																	
20																	
21																	
22																	
23																	
24																	
25																	
26				TOTAL	14					TOTAL	37						p1-OF-1
01																	
02																	
26				TOTAL						TOTAL							

Jack 12/85 R
Lyn 12/85 R
Ryan 12/85

ERECTION SEAT FOR BEAMS

R 1	DATE SEPT 9/85	BY BF	SPEC. AS NOTED	FRANKEL STEEL LIMITED	
E 2	DATE SEP 30/85	BY HSS	HOLES 15/16 Φ U/N	220 ATTWELL DRIVE, UNIT 1, REXDALE, ONTARIO M9W 5B2	
3	DATE	BY	FINISH NONE		

MADE BY	DATE	SQUAD	PROJECT	CONTRACT	DWG No.
SF	22 JULY '85	FR	7 WORLD TRADE CENTER	84-152	1269
CK'D ES	DATE 29-8-85		DETAIL COLUMN (63) 17TH TIER		

A1245

W16x233