
WT6¾ × 28.3

A1294

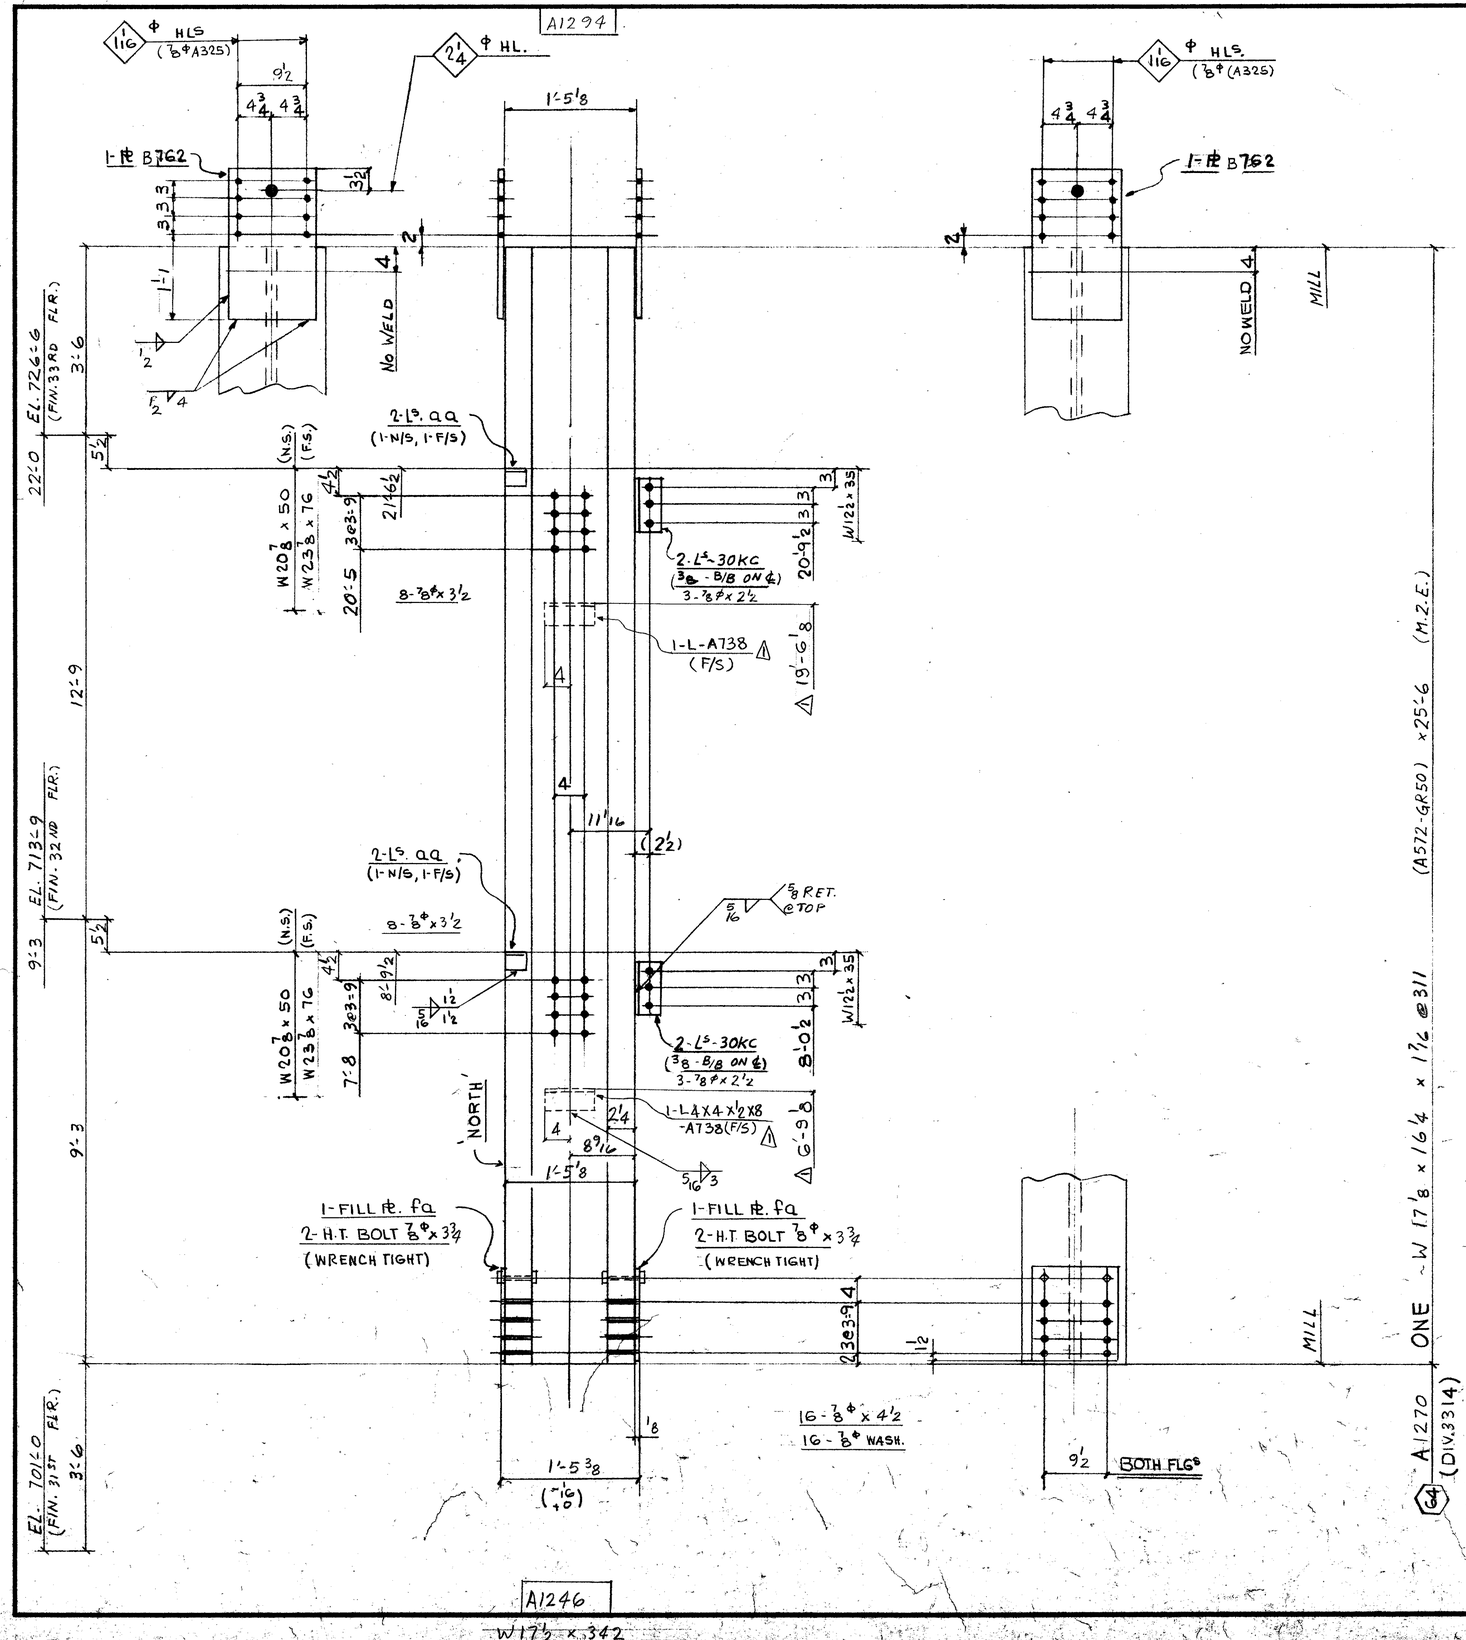

A1246

W17½ × 342

FIELD BOLTS

6 - 7/8Φ (A325-F) × 2½

16 - ℄ × 3½

16 - ℄ × 4½

16 - 7/8Φ (A325) WASH.

DIM'S SHOWN IN BRACKETS ARE BASED ON ACCURATE COL SIZES.

SHOP SCRIBE VISIBLE C/L ON BOTH FLGS & B/S WEB TOP & BOTT

MAT'L G40.21-44W U/N
E70 SERIES ELECTRODES
REF. DWG. E32/33, E118, 901

BILL OF MATERIAL

LINE	COOSDTE	COMMX SHIP DIVN.	PIECE MARKS MAIN MAT'L.	PIECE MARKS DETAIL MAT'L.	NO. OF PIECES	MATERIAL DESCRIPTION PL.	WIDTH Inch	WIDTH 16th	X PLATE ONLY	THK. In.	THK. 16th	GRADE CODE	DOOR	FINISHED LENGTH Feet	FINISHED LENGTH In.	FINISHED LENGTH 16th	PAGE	LINE	REMARKS
01					F901														
02																			
03				30KC	4	L	4	×	3 × 3/8			44W		0	8	8			
04				MA	4	L	3	×	3 × 3/8			L		0	3	0			PLAIN
05																			
06				B762	2	PL	12	8	X		010	44W		2	0	0			
07				FA	2	L	12	8	X		02	L		1	4	0			
08																			
09					4	HT BOLT 7/8 × 3¾						325							
10																			
11																			
12					1	IF 5/16								4	0	0			
13					1	IF 3/8								4	0	0			
14																			
15																			
16																			
17	3314	A1270			1	W14 × 311						A572GR50		25	6	0	901	4	M.Z.E.
18																			
19																			
20																			
21																			
22																			
23																			
24																			
25																			
26				TOTAL	20							TOTAL		36					1-OF-1

01																			
02																			
26				TOTAL								TOTAL							

R E V.	1 DATE OCT. 1, 85	BY HSS	SPEC. AS NOTED	FRANKEL STEEL LIMITED		
	2 DATE	BY	HOLES 15/16 Φ U/N	220 ATTWELL DRIVE, UNIT 1, REXDALE, ONTARIO M9W 5B2		
	3 DATE	BY	FINISH NONE			
MADE 27 S.F.	DATE 22 JULY '85	SQUAD FR	PROJECT: 1 WORLD TRADE CENTER	CONTRACT	DWG NO.	
CHK'D 28 E.S.	DATE 29.8.85		DETAIL: COLUMN 64 17TH TIER	84-152	1270	

Oct 1/85 R
Sept 3/85

ERECTION SEAT FOR BEAMS