
W14'2 x 120

A1295

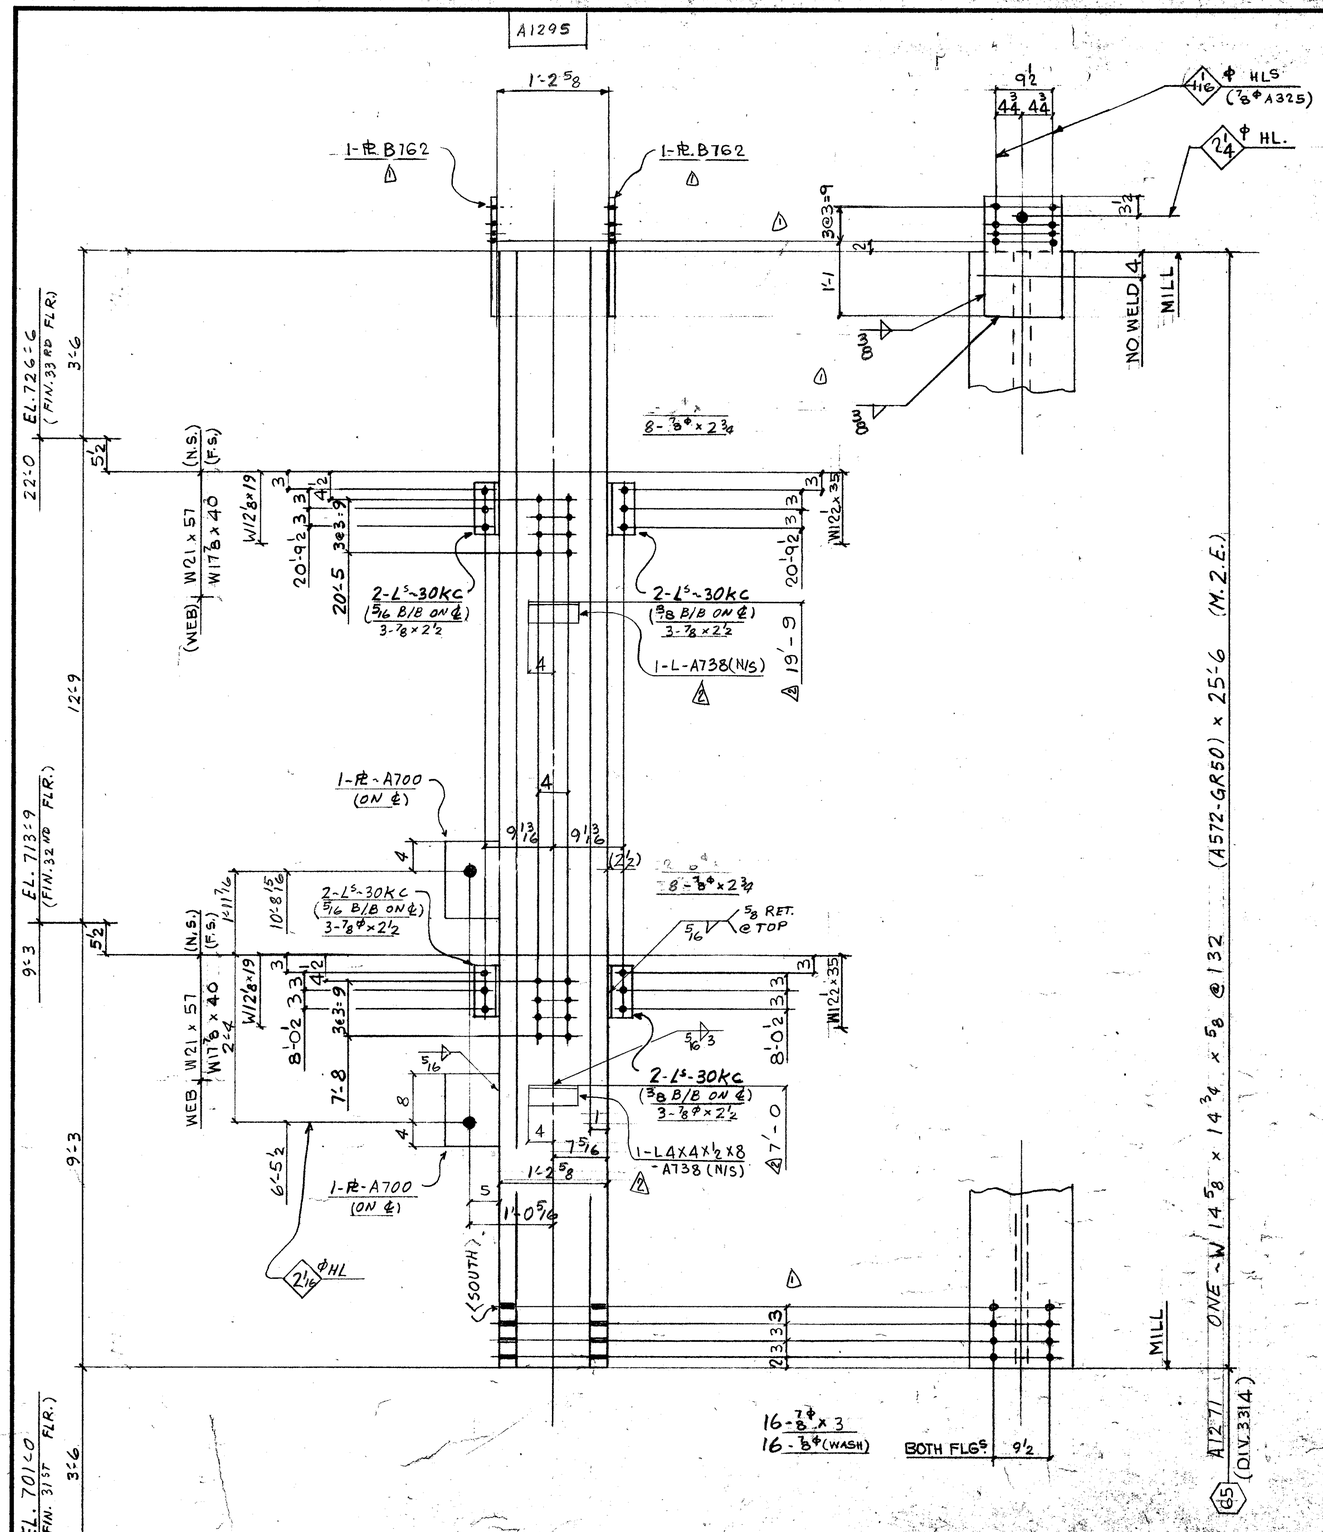


W14 3/4 x 145

FIELD BOLTS:

12 - 7/8ϕ (A325F) x 2 1/2
16 - [ x 2 3/4
16 - [ x 3
16 - 7/8ϕ (A325) WASH

DIM'S SHOWN IN BRACKETS ARE BASED ON ACCURATE COL SIZES.

SHOP SCRIBE VISIBLE C/L ON BOTH FLGS & B/S WEB TOP & BOTT.

MAT'L G40.21-44W U/N
E70 SERIES ELECTRODES
REF. DWG. E32/33
E50, E118, 901

## BILL OF MATERIAL

| LINE | CODE | COMMX SHIP DIVN. | PIECE MARKS MAIN MAT'L. | PIECE MARKS DETAIL MAT'L. | NO. OF PIECES | MATERIAL DESCRIPTION PL | WIDTH Inch | WIDTH 16th | X PLATE ONLY | THK' In. | THK' 16th | GRADE CODE | DSGR | FINISHED LENGTH Feet | FINISHED LENGTH In. | FINISHED LENGTH 16th | PAE | LINE | REMARKS |
|---|---|---|---|---|---|---|---|---|---|---|---|---|---|---|---|---|---|---|---|
| 01 | | | | F001 | | | | | | | | | | | | | | | |
| 02 | | | | | | | | | | | | | | | | | | | |
| 03 | | | | 30KC | 8 | L4 | x | 3 | 3/8 | | | 44W | | 0 | 8 | 8 | | | |
| 04 | | | | | | | | | | | | | | | | | | | |
| 05 | | | | | | | | | | | | | | | | | | | |
| 06 | | | | B762 | 2 | PL | 12 | 8 | X | | 010 | 44W | | 2 | 0 | 0 | | | |
| 07 | | | | | | | | | | | | | | | | | | | |
| 08 | X | | A700 | 2-℄ | 9 | x | 1 | x | 1'-0 | | | | | | | | | | |
| 09 | | | | | | | | | | | | | | | | | | | |
| 10 | | | | | 1 | PL | 5 | 16 | | | | | | | | 14 | 0 | 9 | |
| 11 | | | | | | | | | | | | | | | | | | | |
| 12 | | | | | | | | | | | | | | | | | | | |
| 13 | | | | | | | | | | | | | | | | | | | |
| 14 | | | | | | | | | | | | | | | | | | | |
| 15 | 33 | 14 | A1271 | | 1 | W | 14 | x | 132 | | | A572GR50 | | 25 | 6 | 0 | 92 | 13 | M.2.E. |
| 16 | | | | | | | | | | | | | | | | | | | |
| 17 | | | | | | | | | | | | | | | | | | | |
| 26 | | | TOTAL | | 13 | | | | TOTAL | | | 40 | | | | | | | 1-OF-1 |

| | | | | | | | | | |
|---|---|---|---|---|---|---|---|---|---|
| 01 | | | | | | | | | |
| 02 | | | | | | | | | |
| 26 | | | TOTAL | | | | TOTAL | | |

ERECTION SEAT FOR BEAMS

| | | | | | |
|---|---|---|---|---|---|
| R | N | DATE SEPT 12/85 | BY BP | SPEC. AS NOTED | FRANKEL STEEL LIMITED |
| E | 2 | DATE SEP 30/85 | BY HSS | HOLES 15/16ϕ U/N | 220 ATTWELL DRIVE, UNIT 1, REXDALE, ONTARIO M9W 5B8 |
| V | 3 | DATE | BY | FINISH NONE | |

MADE 27 SF DATE 22/OCT/85 SQUAD FR
CHK'D. 28 ES DATE 87.8.85

PROJECT: 7 WORLD TRADE CENTER
DETAIL: COL. GRID NO. C5 17TH TIER

CONTRACT 84-152 DWG. NO. 1271