
W17'8 x 311

A1297

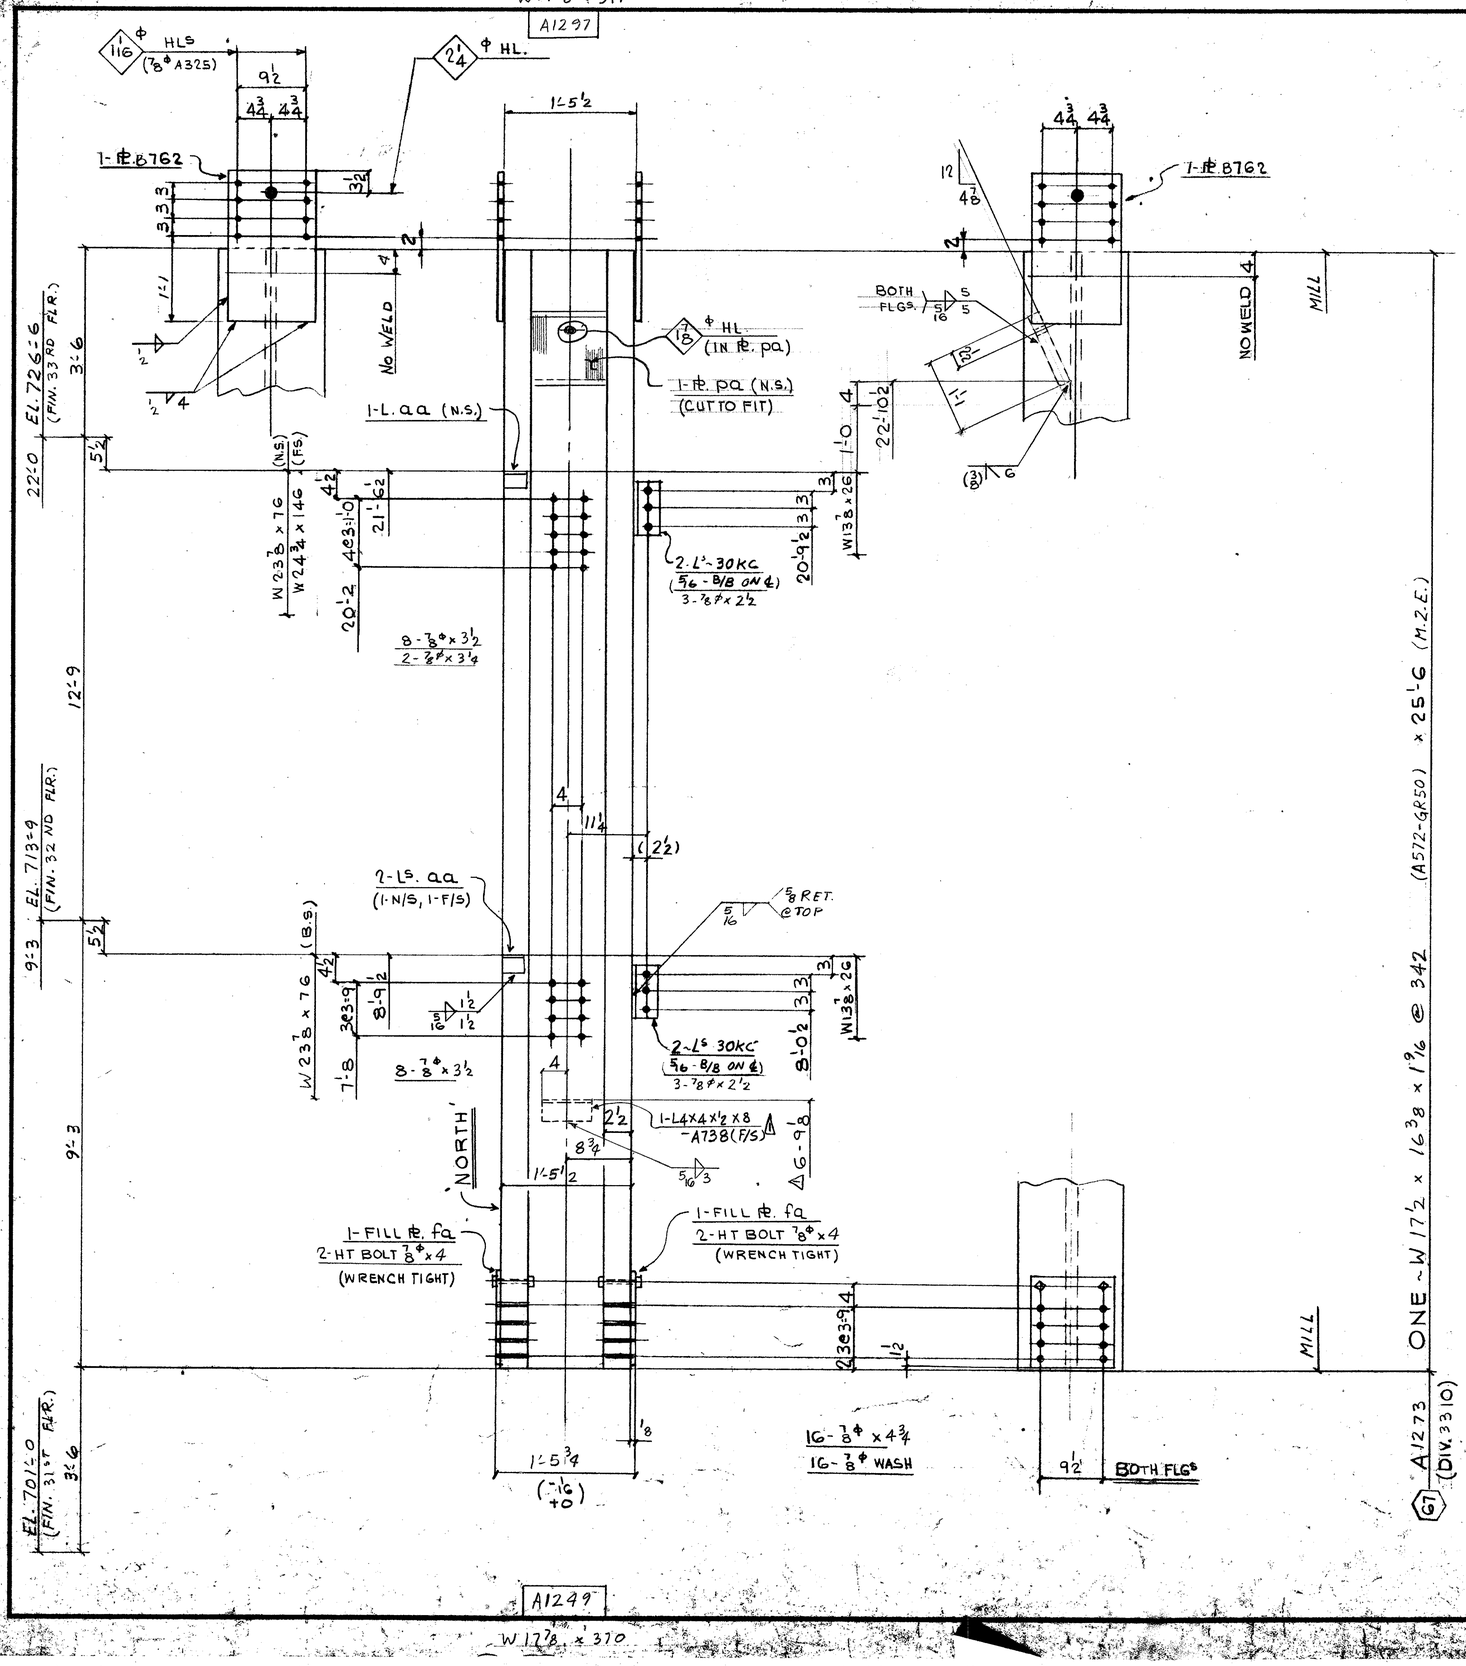

ERECTION SEAT FOR BEAM

A1249

W17'8 x 370

FIELD BOLTS:

6 - 7/8Φ (A325F) x 2½
2 - x 3¼
16 - x 3½
16 - x 4¾

16 - 7/8Φ (A325) WASH.

DIM'S SHOWN IN BRACKETS ARE BASED ON ACCURATE COL SIZES.

SHOP SCRIBE VISIBLE C/L ON BOTH FLGS & B/S WEB TOP & BOTT.

MAT'L G40·21-44W U/N
E70 SERIES ELECTRODES
REF. DWG. E32/33, E11B
901

BILL OF MATERIAL

LINE	COOSDE	COMMX SHIP DIVN.	PIECE MARKS MAIN MAT'L.	PIECE MARKS DETAIL MAT'L.	NO. OF PIECES	MATERIAL DESCRIPTION PL	WIDTH inch	WIDTH 16th	X PLATE ONLY	THK. In. 16th	GRADE CODE	DOOR	FINISHED LENGTH Feet	FINISHED LENGTH In.	FINISHED LENGTH 16th	PAGE	LINE	REMARKS
01					F001													
02																		
03				30KC	4	L	4	× 3 × 3/8			44W		0	8	8			
04				AA	3	L	3	× 3 × 3/8			L		0	3	0			PLAIN
05																		
06				B762	2	PL	12	8 X		010	44W		2	0	0			
07				FA	2	L	12	8 X		02	L		1	4	0			
08				PA	1	L	12	8 X		112	L		1	1	0			CUT TO FIT
09																		
10					4	HT BOLT 7/8 x 4					325							
11																		
12					1	LF 5/16								5	0	0		
13					1	LF 1/2								4	0	0		
14																		
15																		
16																		
17		3310	A1273		1	W14 x 342					A572GR50		25	6	0	92	3	M.2.E.
18																		
19																		
20																		
21																		
22																		
23																		
24																		
25																		
26			TOTAL		20				TOTAL		38							1-OF-1

01																		
02																		
26			TOTAL						TOTAL									

R	1 DATE SEP 30/85	BY HSS	SPEC. AS NOTED	FRANKEL STEEL LIMITED
E V.	2 DATE	BY	HOLES 15/16Φ U/N	220 ATTWELL DRIVE, UNIT 1, REXDALE, ONTARIO M9W 5Z7
	3 DATE	BY	FINISH NONE	
MADE 27 SF	DATE JULY 22/85	SQUAD FR	PROJECT: 7 WORLD TRADE CENTER	CONTRACT 84-152
CHK'D 28 ES	DATE 28-8-85		DETAIL: COLUMN 61 17TH TIER	DWG. NO. 1273

Sept 5/85

© MASTER