
W15½ x 193

A1298

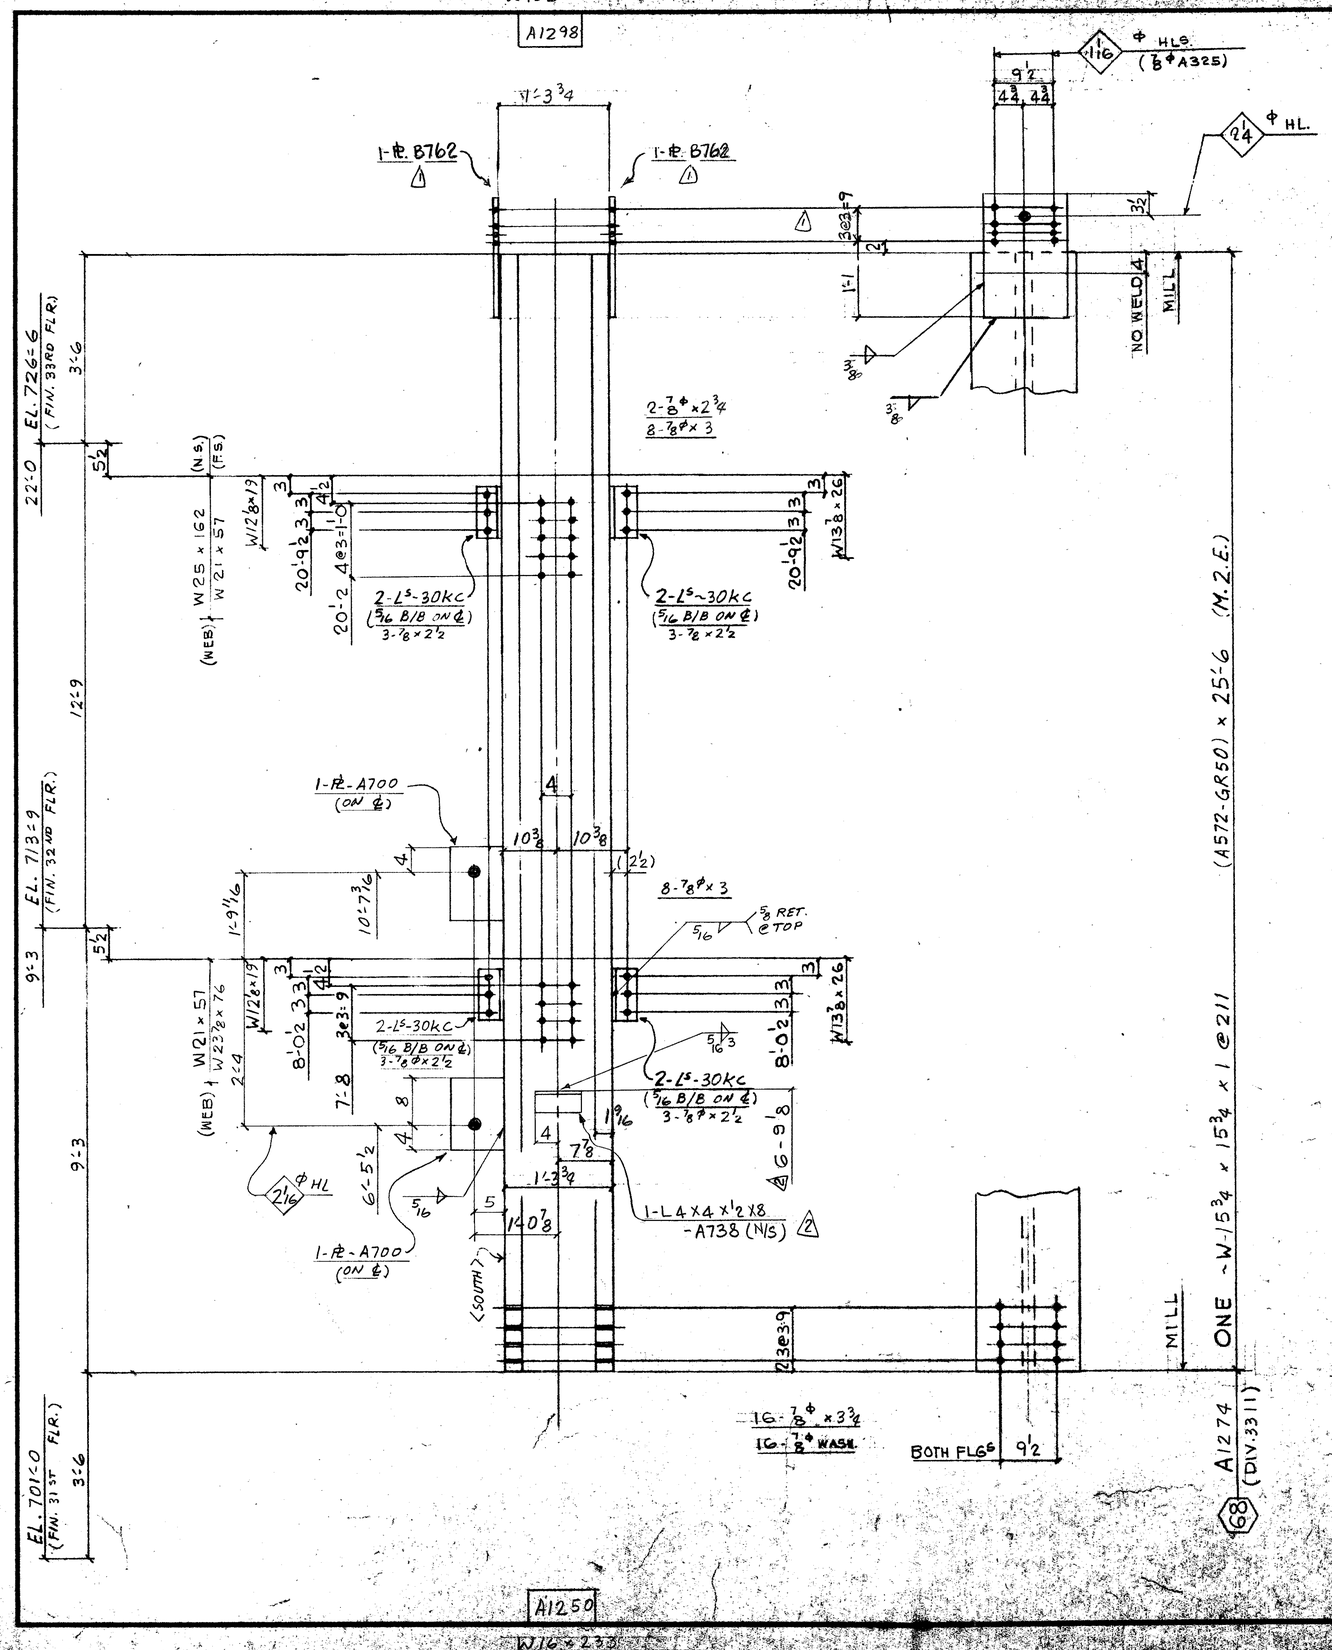

FIELD BOLTS:

12 - 7/8Φ (A325F) x 2½
2 - x 2¾
16 - x 3
16 x 3¾
16 - 7/8Φ (A325) WASH.

DIM'S SHOWN IN BRACKETS ARE BASED ON ACCURATE COL SIZES.

SHOP SCRIBE VISIBLE C/L ON BOTH FLGS & B/S WEB TOP & BOTT.

MAT'L G40.21-44W U/N
E70 SERIES ELECTRODES
REF. DWG. E32/33
E50, E118, 901

BILL OF MATERIAL

LINE	CODE/DATE	COMM'X SHIP DIV'N.	PIECE MARKS MAIN MAT'L.	PIECE MARKS DETAIL MAT'L.	NO. OF PIECES	MATERIAL DESCRIPTION PL	WIDTH Inch	WIDTH 16th	X PLATE ONLY	THK. In.	THK. 16th	GRADE CODE	D/S/O/R	FINISHED LENGTH Feet	FINISHED LENGTH In.	FINISHED LENGTH 16th	PAGE	LINE	REMARKS
01					F001														
02																			
03				30kc	8	L4	4		x 3 x 3/8			44W		0	8	8			
04																			
05																			
06				B762	2	PL	12	8	x	0	10	44W		2	0	0			
07																			
08	X		A700	2-PL 9 x 1 x 1'-0															
09																			
10						IF 3/8										4 0 8			
11						IF 5/16										1 4 0 0			
12																			
13																			
14																			
15		3311	A1274		1	W14 x 211				A572GR50				25	6	0	92	7	M.2.E.
16																			
17																			
26		TOTAL			14				TOTAL			45					1-OF-1		
01																			
02																			
26		TOTAL							TOTAL										

ERECTION SEAT SEE REMARKS

A	DATE SEP 10 85	BY BG	SPEC. AS NOTED	FRANKEL STEEL LIMITED
B 1/2	DATE OCT 1, 85	BY HSS	HOLES 15/16 @ U/N	220 ATTWELL DRIVE, UNIT 1, REXDALE, ONTARIO M9W 5Z9
3	DATE	BY	FINISH NONE	

MADE 27 SF	DATE JULY 22/85	SQUAD FR	PROJECT: 7 WORLD TRADE CENTER	CONTRACT 84-152	DWG. 1274
CHK'D 28 ES	DATE 29-8-85		DETAIL: COLUMN (68) 17TH TIER		