
W16 3/8 x 257

A2801

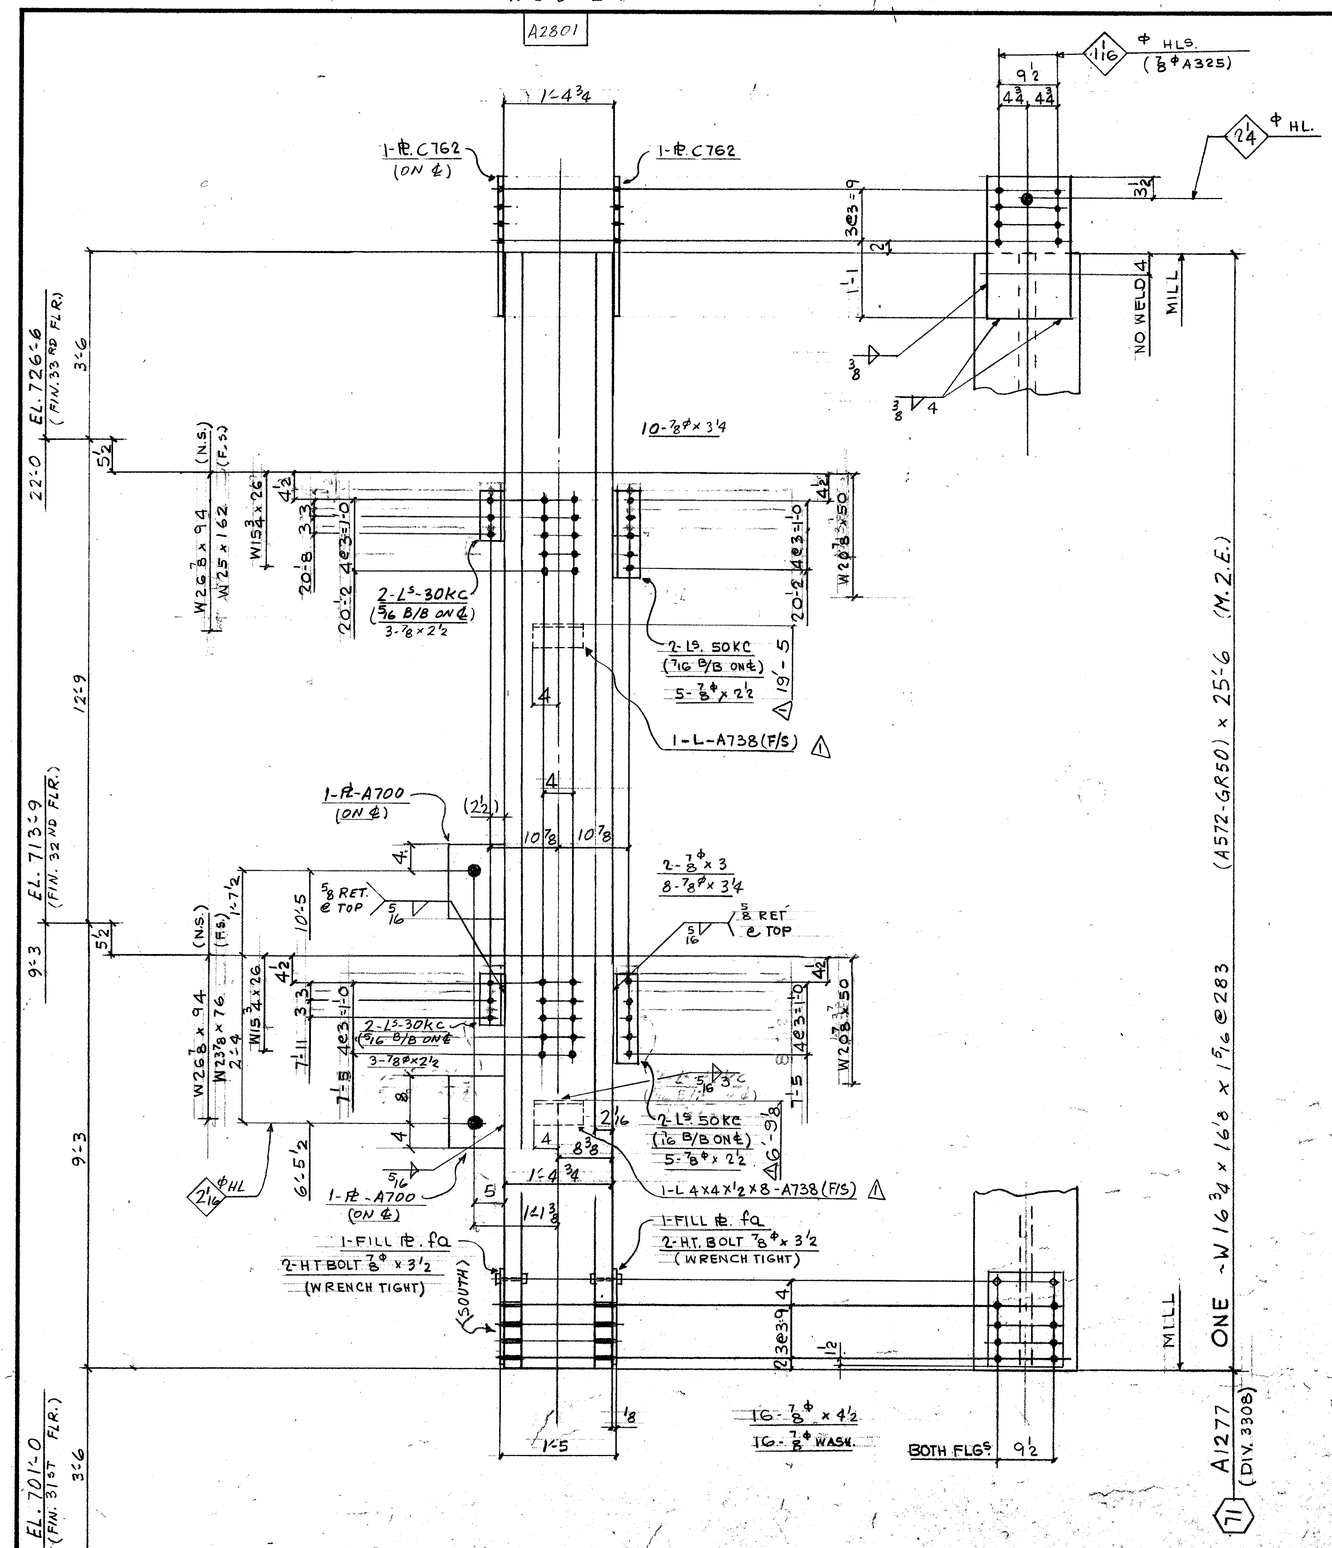

A1253

W17 1/8 x 311

FIELD BOLTS:

16 - 7/8Φ (A325F) x 2 1/2
2 - x 3
18 - x 3 1/4
16 - x 4 1/2
16 - 7/8Φ (A325) WASH.

DIM'S SHOWN IN BRACKETS ARE BASED ON ACCURATE COL SIZES.

SHOP SCRIBE VISIBLE C/L ON BOTH FLGS & B/S WEB TOP & BOTT.

MAT'L G40.21-44W U/N
E70 SERIES ELECTRODES
REF. DWG. E32/33
E50, E118, 901

BILL OF MATERIAL

LINE	CODE	COMMX SHIP DIVN.	PIECE MARKS MAIN MAT'L.	PIECE MARKS DETAIL MAT'L.	NO. OF PIECES	MATERIAL DESCRIPTION PL	WIDTH Inch	WIDTH 16th	X PLATE ONLY	THK. In.	THK. 16th	GRADE CODE	DOOR	FINISHED LENGTH Feet	FINISHED LENGTH In.	FINISHED LENGTH 16th	PAGE	LINE	REMARKS
01					F001														
02																			
03				30KC	4		44		3	3/8		44W		0	8	8			
04				50KC	4				1			1		1	2	8			
05																			
06				C762	2	PL	12	8	X			08 44W		2	0	0			
07				FA	2	1	12	8	X			02 L		1	4	0			
08	X		A200	2-R	9	x	1	x	1'-0										
09					4		HTBOLT 7/8 x 3 1/2					325							
10																			
11					1		IF 5/16							1	2	0			
12					1		IF 3/8								4	0			
13																			
14																			
15			3308 A1277		1		W14 x 283					A572GR50		25	6	0	90	10	M.2.E.
16																			
17																			
26			TOTAL		20							TOTAL		45			1-OF-1		
01																			
02																			
26			TOTAL									TOTAL							

R	1 DATE OCT. 1, 85	BY HSS	SPEC. AS NOTED	FRANKEL STEEL LIMITED	
E	2 DATE	BY	HOLES 15/16Φ U/N	220 ATTWELL DRIVE, UNIT 1, REXDALE, ONTARIO M9W 5S8	
V.	3 DATE	BY	FINISH NONE		
MADE 27	SF	DATE 23 JULY 85	SQUAD FR	PROJECT: 7 WORLD TRADE CENTER	CONTRACT 84-152
CHK'D. 28	ES	DATE 29-8-85		DETAIL: COLUMN 71 17TH TIER	DWG. NO. 1277