
WT63 x 283

A2802

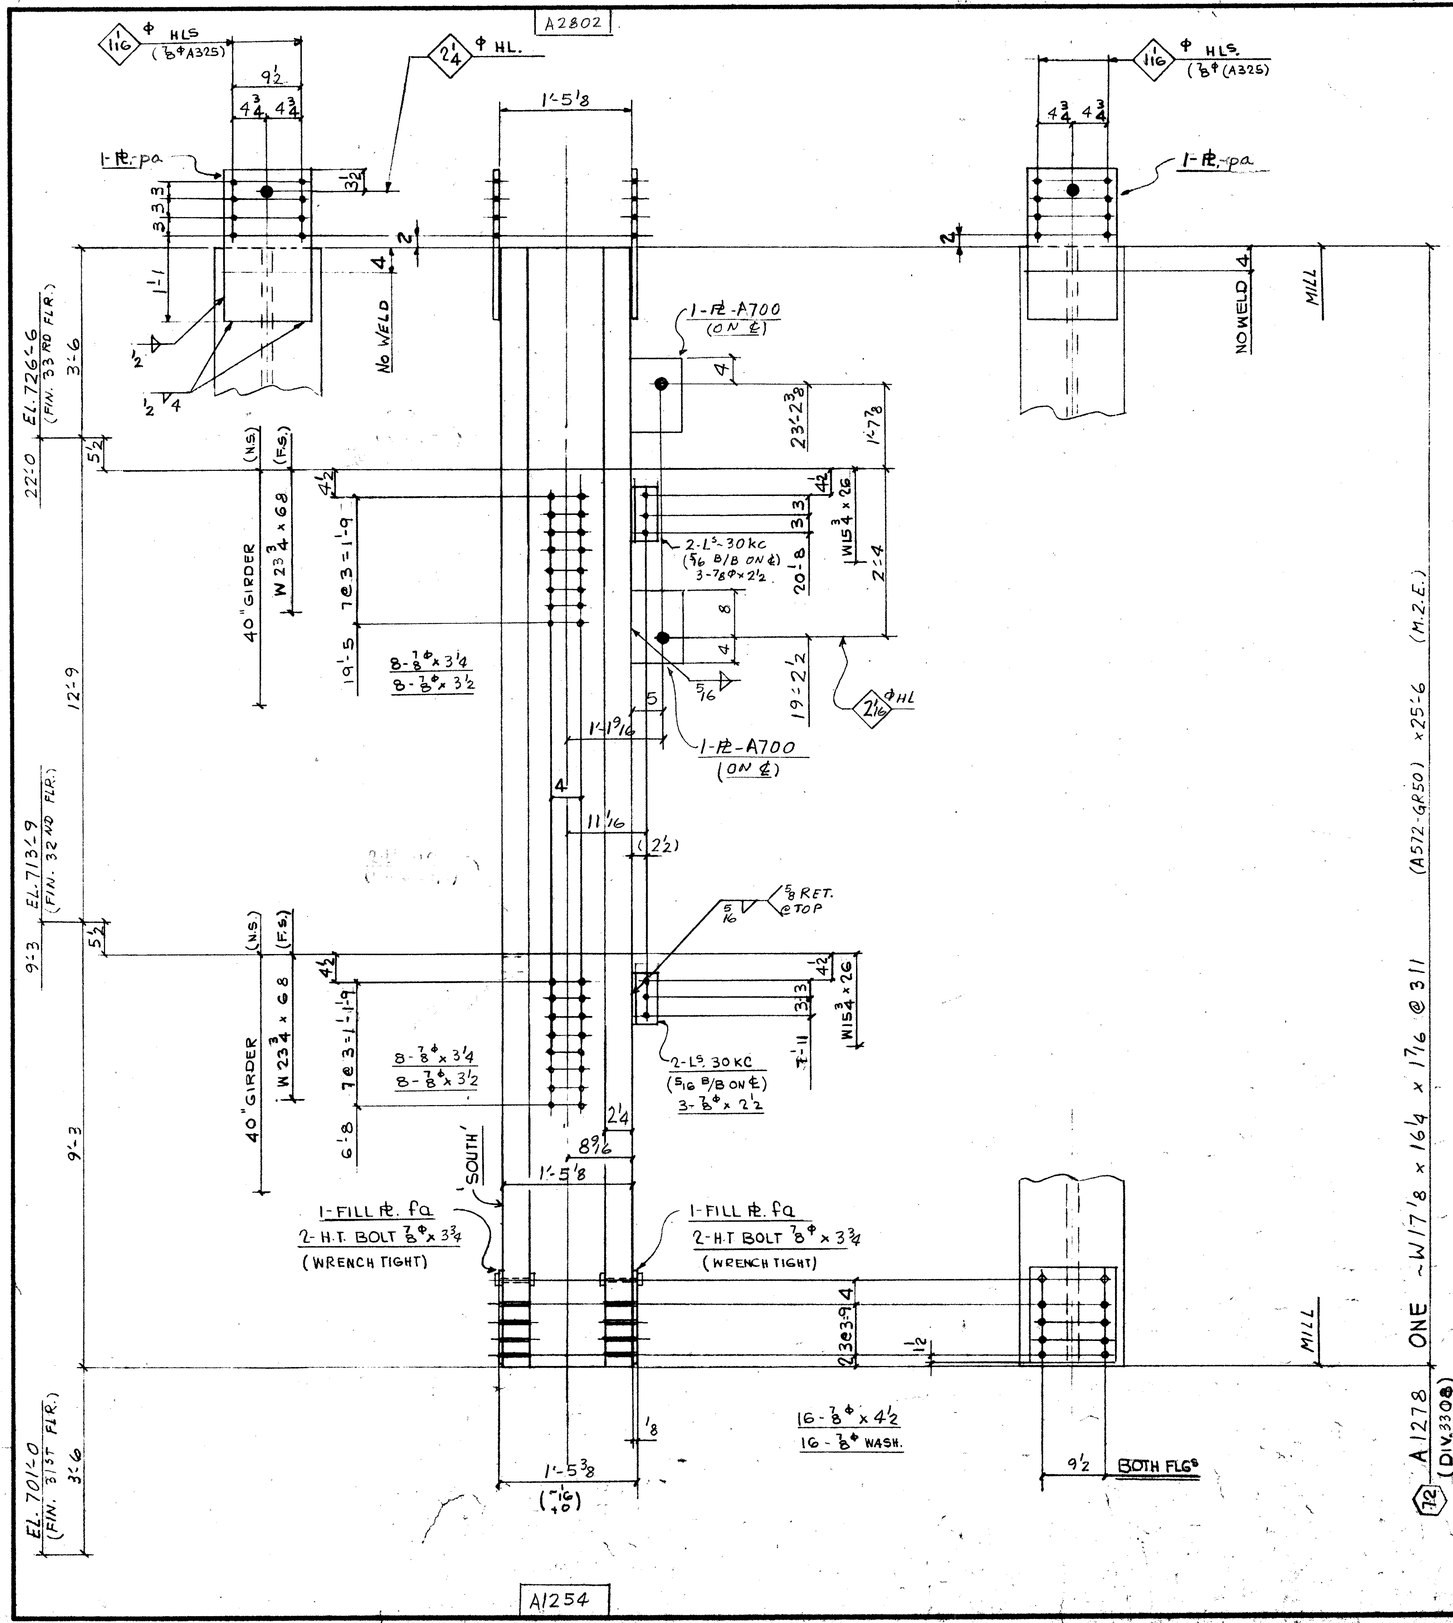

A1254

W17 1/2 x 342

FIELD BOLTS

6 ~ 7/8Φ (A325-F) x 2 1/2
16 ~ x 3 1/4
16 ~ x 3 1/2
16 ~ x 4 1/2
16 - 7/8Φ (A325) WASH.

DIMS SHOWN IN BRACKETS ARE BASED ON ACCURATE COL SIZES.

SHOP SCRIBE VISIBLE C/L ON BOTH FLGS & B/S WEB TOP & BOTT

MAT'L G40.21-44W U/N
E70 SERIES ELECTRODES
REF. DWG. E32/33, E50, E118
901

BILL OF MATERIAL

LINE	CC OO SO TE	COMMX SHIP DIVN.	PIECE MARKS MAIN MAT'L.	PIECE MARKS DETAIL MAT'L.	NO OF PIECES	MATERIAL DESCRIPTION WIDTH Inch	MATERIAL DESCRIPTION PL THK In.	MATERIAL DESCRIPTION 16th	X PLATE ONLY	GRADE CODE	DS OD	FINISHED LENGTH Feet	FINISHED LENGTH In.	FINISHED LENGTH 16th	PAGE LINE	REMARKS
01			F001													
02																
03				30KC	4	L4 x 3 x 3/8				44W		0	8	8		
04																
05																
06				PA	2	PL 12	8 x		010	44W		2	0	0		
07				FA	2	L 12	8 x		02	L			4	0		
08	X	A700		2-PL 9 x 1 x 1'-0												
09				4 HT BOLT 7/8 x 4 1/2						325						
10																
11																
12					1	IF 5/16							8	0		
13					1	IF 1/2							4	0		
14																
15																
16																
17	330Φ	A1278			1	W14 x 311				A572GR50		25	6	0	9014	M.2.E.
18																
19																
20																
21																
22																
23																
24																
25																
26			TOTAL	16					TOTAL	40					1-OF-1	
01																
02																
26			TOTAL						TOTAL							Sept 5/85

REV				
1	DATE	BY	SPEC.	AS NOTED
2	DATE	BY	HOLES	15/16Φ U/N
3	DATE	BY	FINISH	NONE

FRANKEL STEEL LIMITED
220 ATTWELL DRIVE, UNIT 1, REXDALE, ONTARIO

MADE 27	SF	DATE 23/July/85	SQUAD	PROJECT: 7 WORLD TRADE CENTER	CONTRACT 84-152
CHK'D 28	ES	DATE 29-8-85	FR	DETAIL: COLUMN J2 17TH TIER	DWG NO. 127

12-