
W18⅛ x 398

A2803

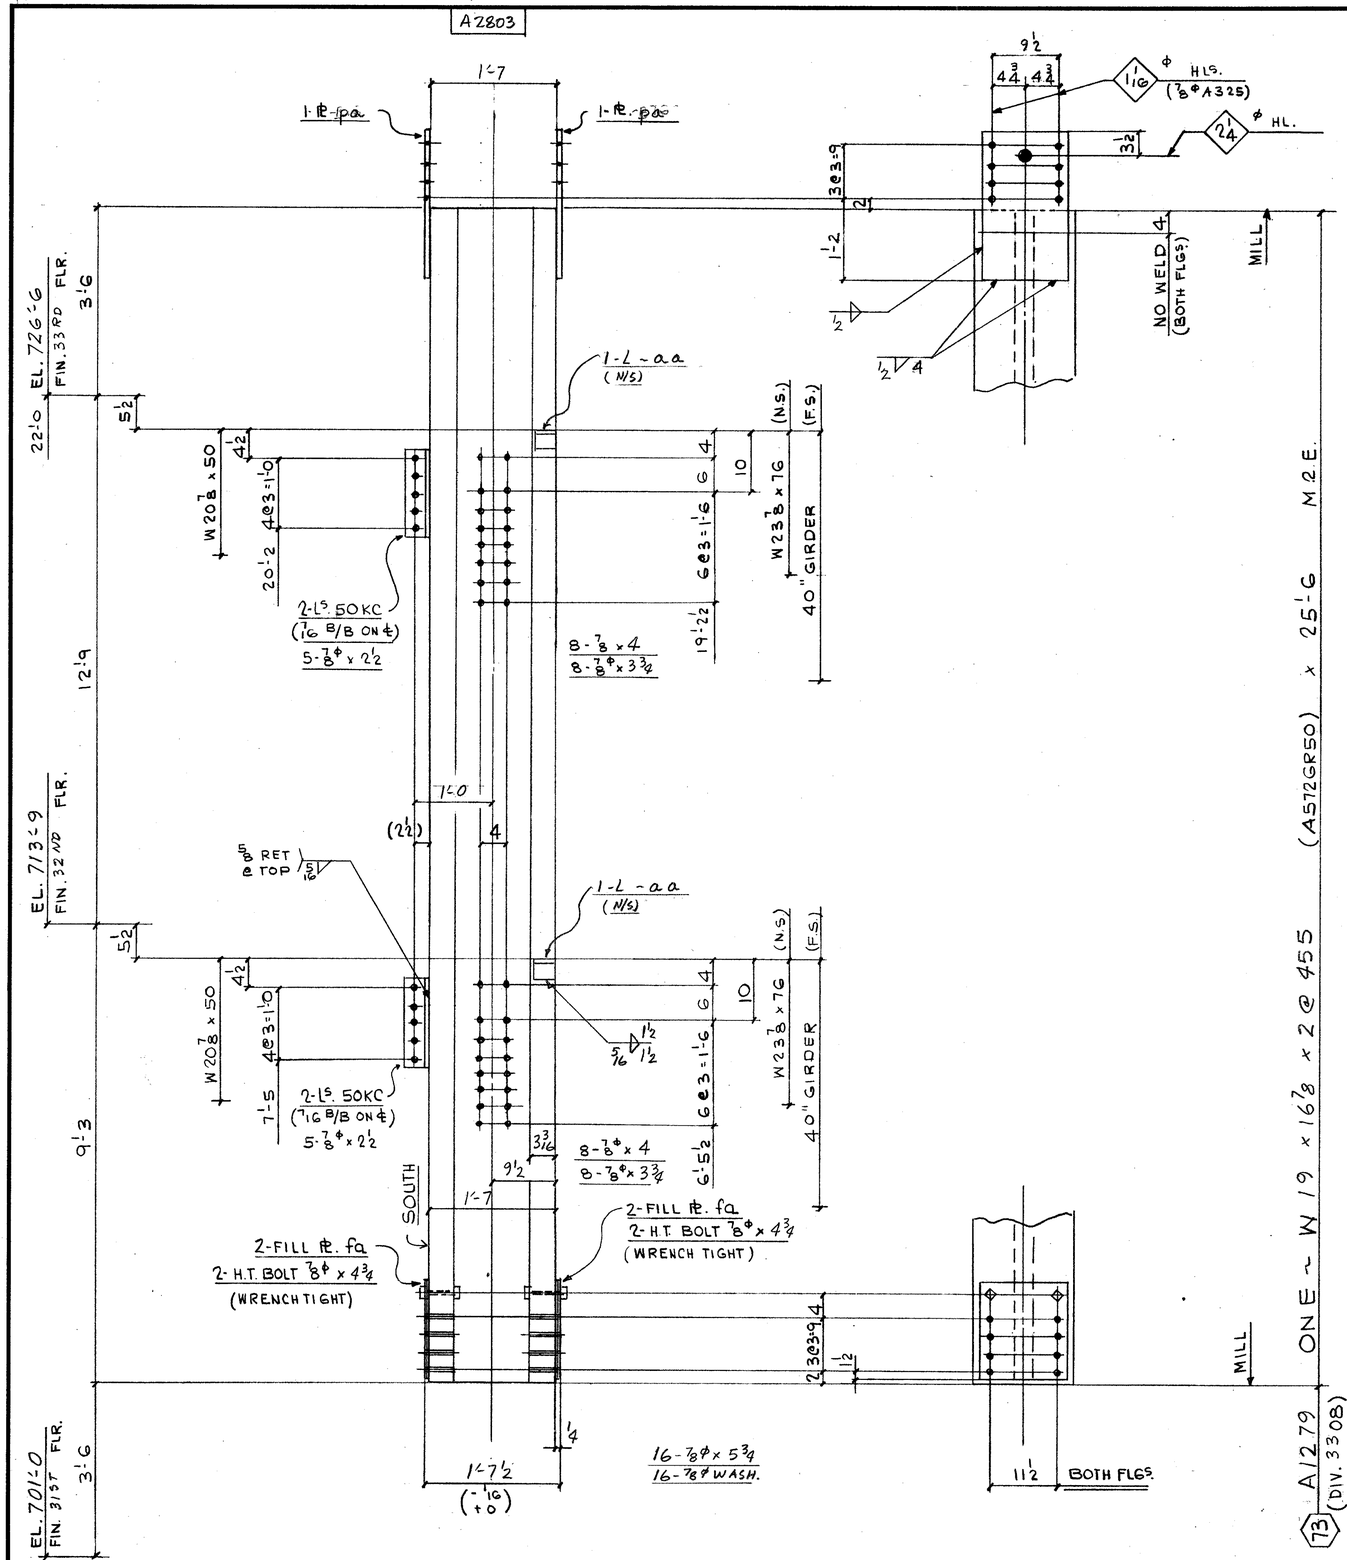

A1255

W19⅝ x 500

FIELD BOLTS:

10 - ⅞Φ (A325F) x 2½
16 - ⊥ x 3¾
16 - ⊥ x 4
16 - ⊥ x 5¾

16 - ⅞Φ (A325) WASH

DIM'S SHOWN IN BRACKETS ARE BASED ON ACCURATE COL SIZES.

SHOP SCRIBE VISIBLE C/L ON BOTH FLGS & B/S WEB TOP & BOTT.

MAT'L. G40.21-44W
E70 SERIES ELECTRODES
REF. DWG. E32/33
E118, 901

BILL OF MATERIAL

LINE	COST	COMMX SHIP DIVN.	PIECE MARKS MAIN MAT'L.	PIECE MARKS DETAIL MAT'L.	NO. OF PIECES	MATERIAL DESCRIPTION PL	WIDTH Inch	WIDTH 16th	X PLATE ONLY	THK. In.	THK. 16th	GRADE CODE	DSTR	FINISHED LENGTH Feet	FINISHED LENGTH In.	FINISHED LENGTH 16th	PAGE	LINE	REMARKS
01					F001														
02																			
03				50KC	4	L	4		x 3 x	3	/8	44W		1	2	8			
04				AA	2	L	3		x 3 x	3	/8	⊥		0	3	0			
05																			
06				PA	2	PL	12	8	x			44W		2	1	0			
07				FA	4	⊥	14	8	x			⊥		1	4	0			
08																			
09																			
10																			
11					4	HT BOLT ⅞ x 4¾						325							
12																			
13																			
14					1	I.F. S/LG.									6	0			
15					1	I.F. ½									4	0			
16																			
17																			
18																			
19		3308	A1279		1	W 14 x 455						A572GR50		25	6	0	90	25	M.2.E.
20																			
21																			
22																			
23																			
24																			
25																			
26			TOTAL		20				TOTAL			39							(1 OF 1)
01																			
02																			
26			TOTAL						TOTAL										

REV.					
	1 DATE	BY	SPEC. AS NOTED	FRANKEL STEEL LIMITED	
	2 DATE	BY	HOLES 15 16Φ U/N	220 ATTWELL DRIVE, UNIT 1, REXDALE, ONTARIO M9W 5B2	
	3 DATE	BY	FINISH NONE		
MADE 27 SF	DATE 24 JULY 85	SQUAD FR	PROJECT: 7 WORLD TRADE CENTER	CONTRACT 84-152	DWG.No. 1279
CHK'D. 28 ES	DATE 29-8-85		DETAIL: COLUMN . LINE 73 17TH TIER)		

Sept 3/85