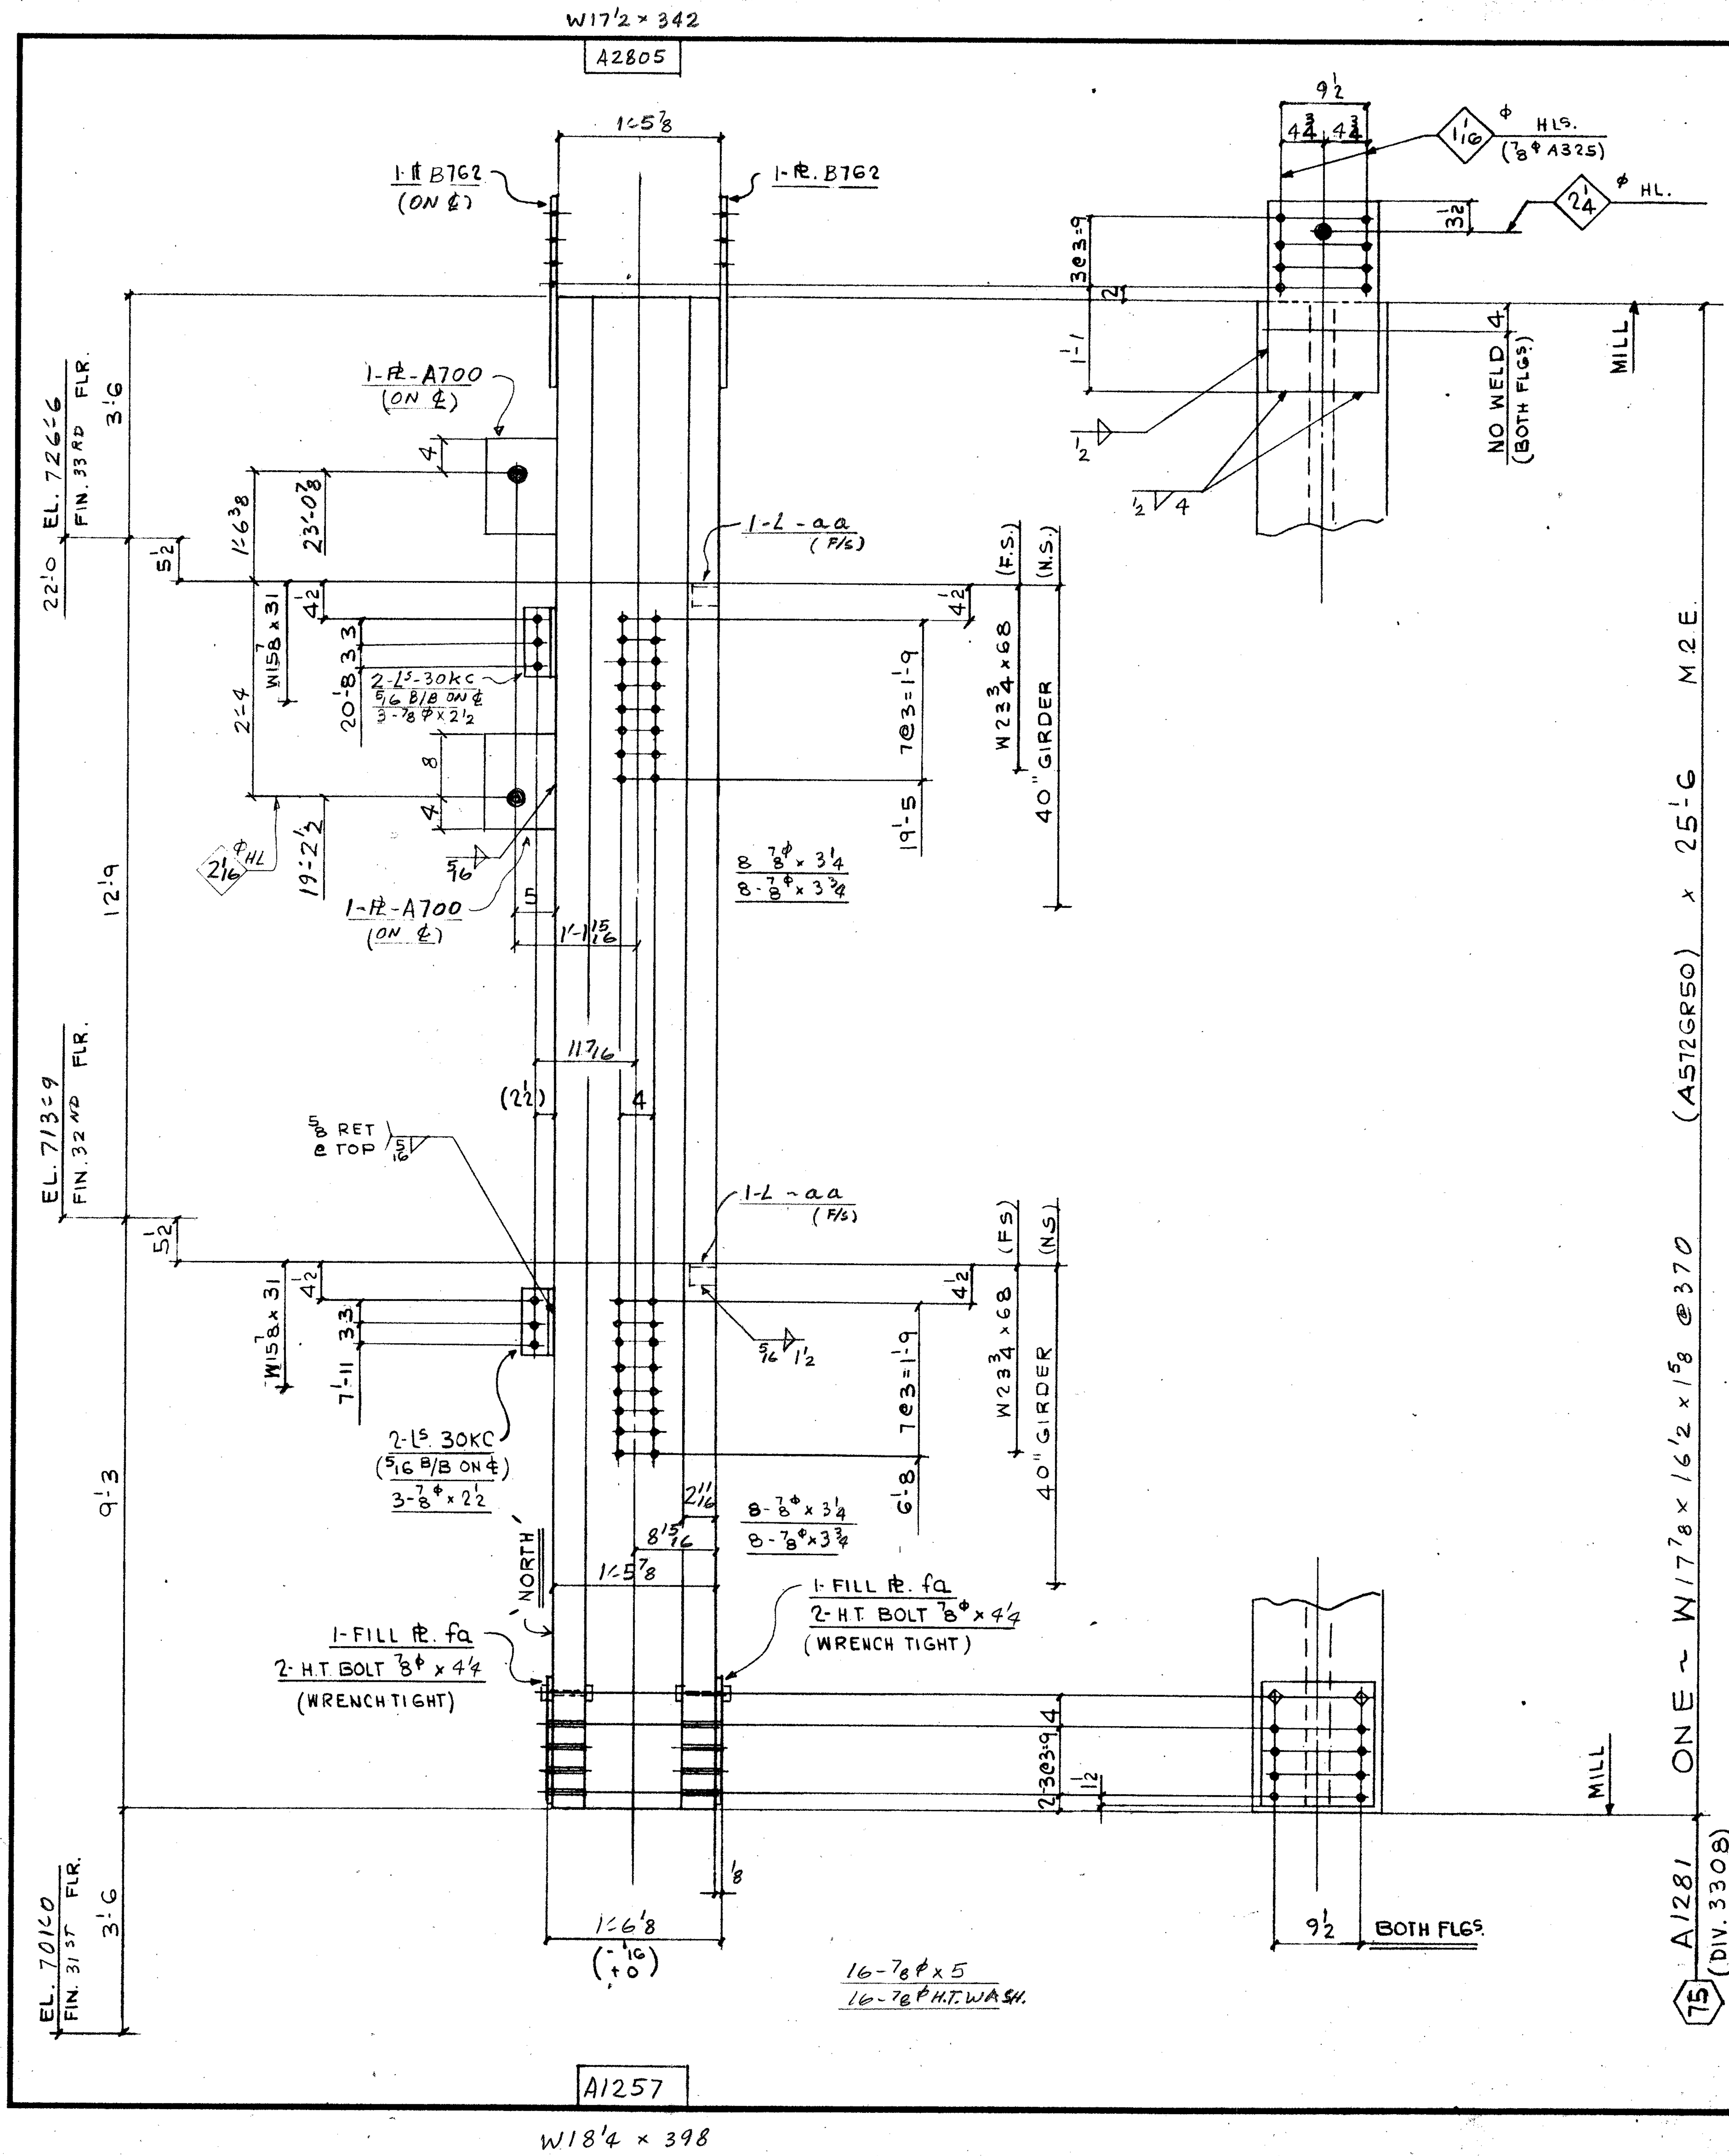


FIELD BOLTS:

6 - ⅞φ (A325F) × 2½
16 - (× 3¼
16 - (× 3¾
16 - (× 5

16 - ⅞φ (A325) WASH

DIM'S SHOWN IN BRACKETS ARE BASED ON ACCURATE COL SIZES.

SHOP SCRIBE VISIBLE C/L ON BOTH FLGS & B/S WEB TOP & BOTT.

MAT'L. G40.21-44W
E70 SERIES ELECTRODES
REF. DWG. E32/33
E50, E118, 901

BILL OF MATERIAL

LINE	COST CODE	COMMX SHIP DIVN.	PIECE MARKS MAIN MAT'L.	PIECE MARKS DETAIL MAT'L.	NO. OF PIECES	MATERIAL DESCRIPTION (PL / WIDTH / X PLATE ONLY)	THK.	GRADE CODE	DSOR	FINISHED LENGTH (Feet In. 16th)	PAGE	LINE	REMARKS
01					F001								
02													
03				30KC	4	L 4 x 3 x 3/8		44W		0 8 8			
04				AA	2	L 3 x 3 x 3/8		⊥		0 2 12			PLAIN
05													
06				B762	2	Pl 12 8 x	0 10	44W		2 0 0			
07				FA	2	⊥ 12 8 x	0 2	⊥		1 4 0			
08													
09		X	A700	2 - Pl 9 x 1 x 1-0									
10													
11					4	HT BOLT 7/8 x 4 1/4		325					
12													
13													
14					1	1F 5/16				8 0 0			
15					1	1F 1/2				4 0 0			
16													
17													
18													
19		3308	A1281		1	W14 x 370		A572GR50		25 6 0	91	9	M2E
20													
21													
22													
23													
24													
25													
26				TOTAL	18			TOTAL		40			(1 OF 1)
01													
02													
26				TOTAL				TOTAL					Sept 3/85

REV. 1 DATE / BY	SPEC. AS NOTED	**FRANKEL STEEL LIMITED**	
REV. 2 DATE / BY	HOLES 15/16φ U/N	220 ATTWELL DRIVE, UNIT 1, REXDALE, ONTARIO M9W 5B2	
REV. 3 DATE / BY	FINISH NONE		
MADE 27 SF, DATE JULY 24/85, SQUAD FR	PROJECT: 7 WORLD TRADE CENTER	CONTRACT 84-152	DWG. No. 1281
CHK'D. 28 ES, DATE 29-8-85	DETAIL: COLUMN LINE 75 (17TH TIER)		