
W16¾×283

A2808

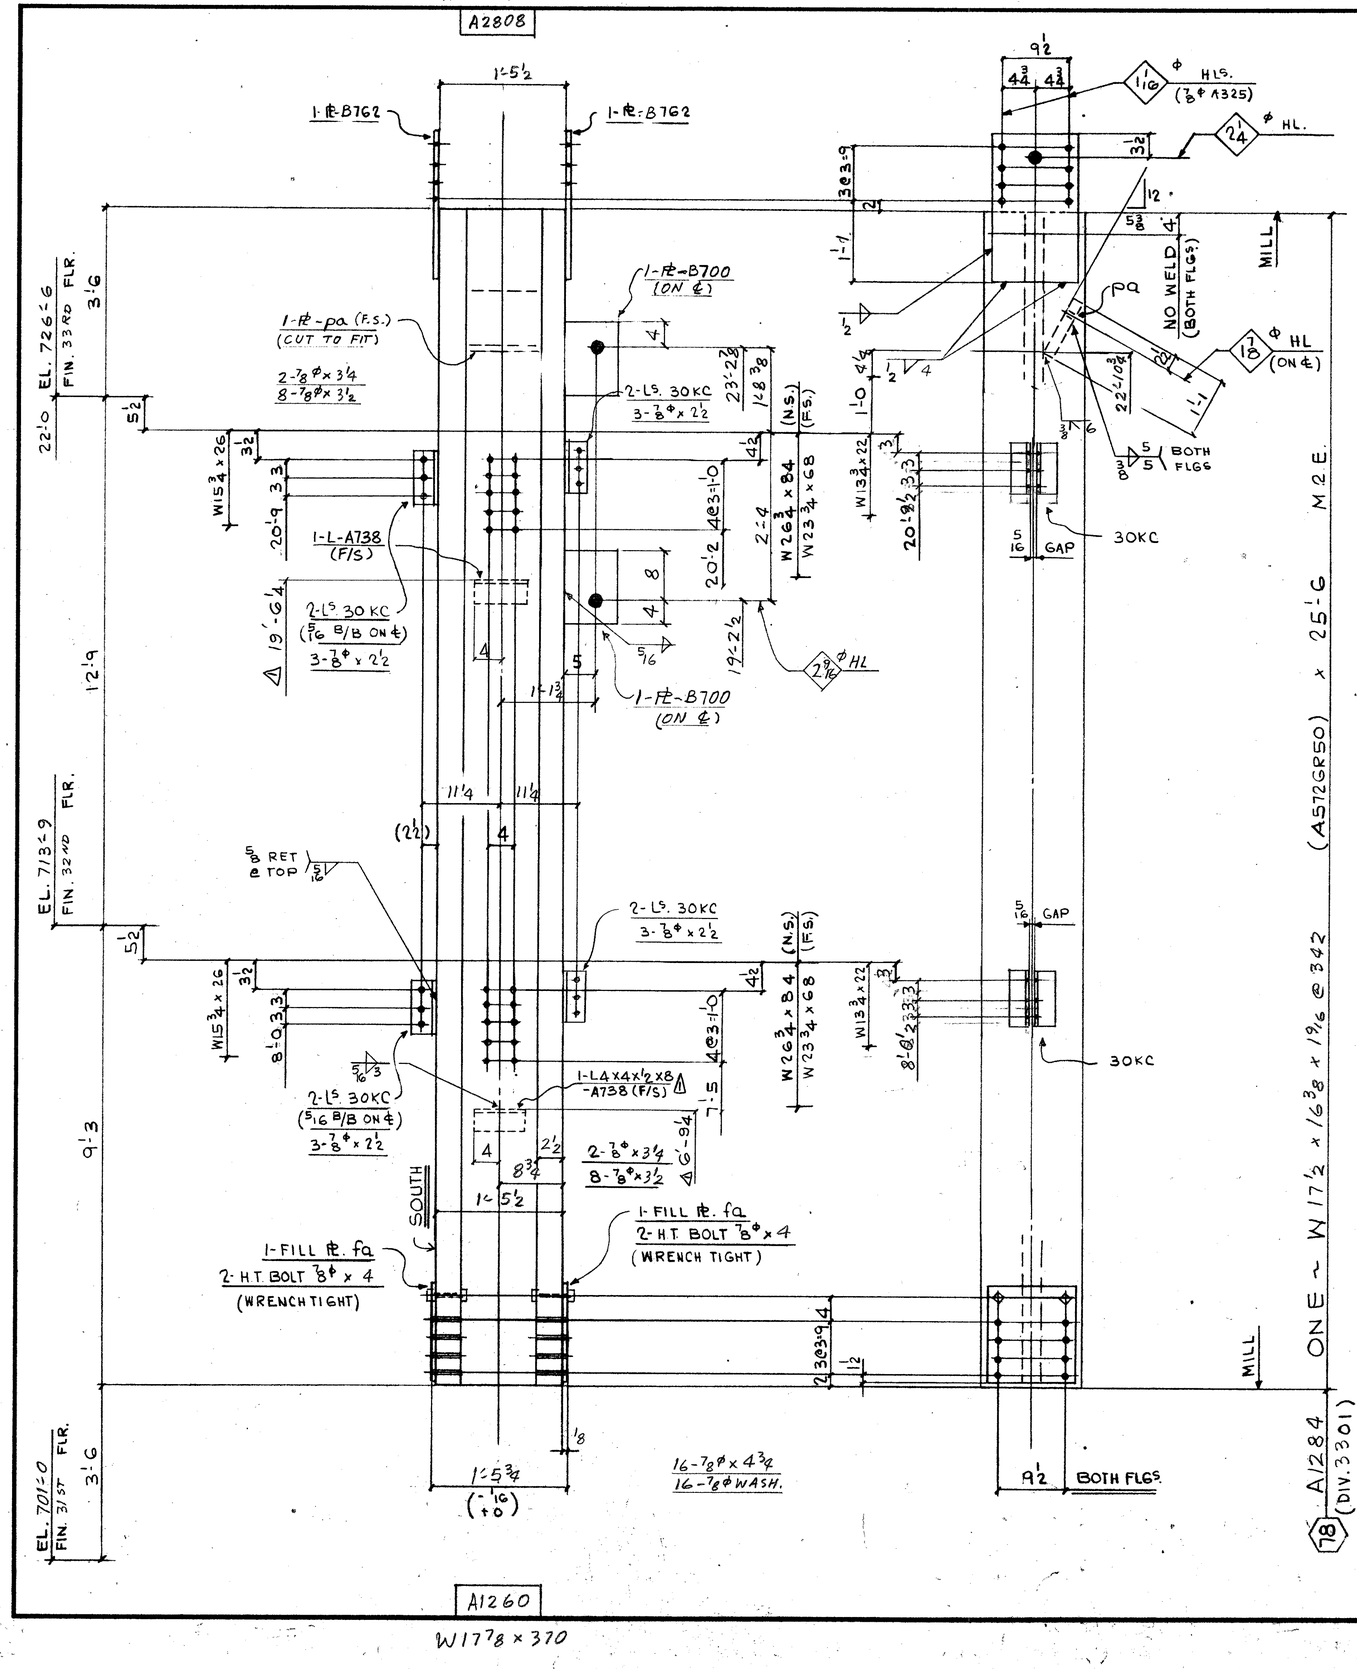

FIELD BOLTS:

12 - ⅞ϕ (A325F) × 2½
4 - × 3¼
16 - × 3½
16 - × 4¾

16 - ⅞ϕ (A325) WASH

DIM'S SHOWN IN BRACKETS ARE BASED ON ACCURATE COL SIZES.

SHOP SCRIBE VISIBLE C/L ON BOTH FLGS & B/S WEB TOP & BOTT.

MAT'L G40.21-44W
E70 SERIES ELECTRODES
REF. DWG. E32/33
E50, E118, 901

BILL OF MATERIAL

LINE	COOSDOT	COMMX SHIP DIVN.	PIECE MARKS MAIN MAT'L.	PIECE MARKS DETAIL MAT'L.	NO. OF PIECES	MATERIAL DESCRIPTION PL	WIDTH Inch	WIDTH 16th	X PLATE ONLY THK. In. 16th	GRADE CODE	DOSDOR	FINISHED LENGTH Feet	In.	16th	PAGE	LINE	REMARKS
01				F001													
02																	
03				30KC	8	L	4	× 3 ×	3/8	44W			0	8 8			
04																	
05		X	B700	2-PL	9	× 1 ×	1'-0										
06				B762	2	PL	12	8 ×		010	44W		2	0 0			
07				FA	2	L	12	8 ×		0 2	L		1	4 0			
08				PA	1	L	12	8 ×		1 1 2	L		1	1 0			CUT TO FIT
09																	
10																	
11				4	HT BOLT ⅞×4					325							
12																	
13																	
14				1	LF 5/16								1	1 0 0			
15				1	LF 1/2									6 0 0			
16																	
17																	
18																	
19		3301	A1284	1	W14×342					A572GR50		25	6	0	92	3	M.2.E.
20																	
21																	
22																	
23																	
24																	
25																	
26		TOTAL			21					TOTAL			46				(1 OF 1)

ERECTION SEAT FOR BEAMS

R.	1	DATE OCT. 1, 85	BY HSS	SPEC.	AS NOTED
E	2	DATE	BY	HOLES	15/16ϕ U/N
V.	3	DATE	BY	FINISH	NONE

MADE 27 SF — DATE JULY 25/85 — SQUAD FR
CHK'D. 28 — DATE

FRANKEL STEEL LIMITED
220 ATTWELL DRIVE, UNIT 1, REXDALE, ONTARIO M9W 5B2

PROJECT: 7 WORLD TRADE CENTER
DETAIL: COLUMN LINE 78 17TH TIER)

CONTRACT 84-152 — DWG.No. 1284

Oct 2/85 R
Sept 3/85

WATER 78