


W19 x 455

A2809

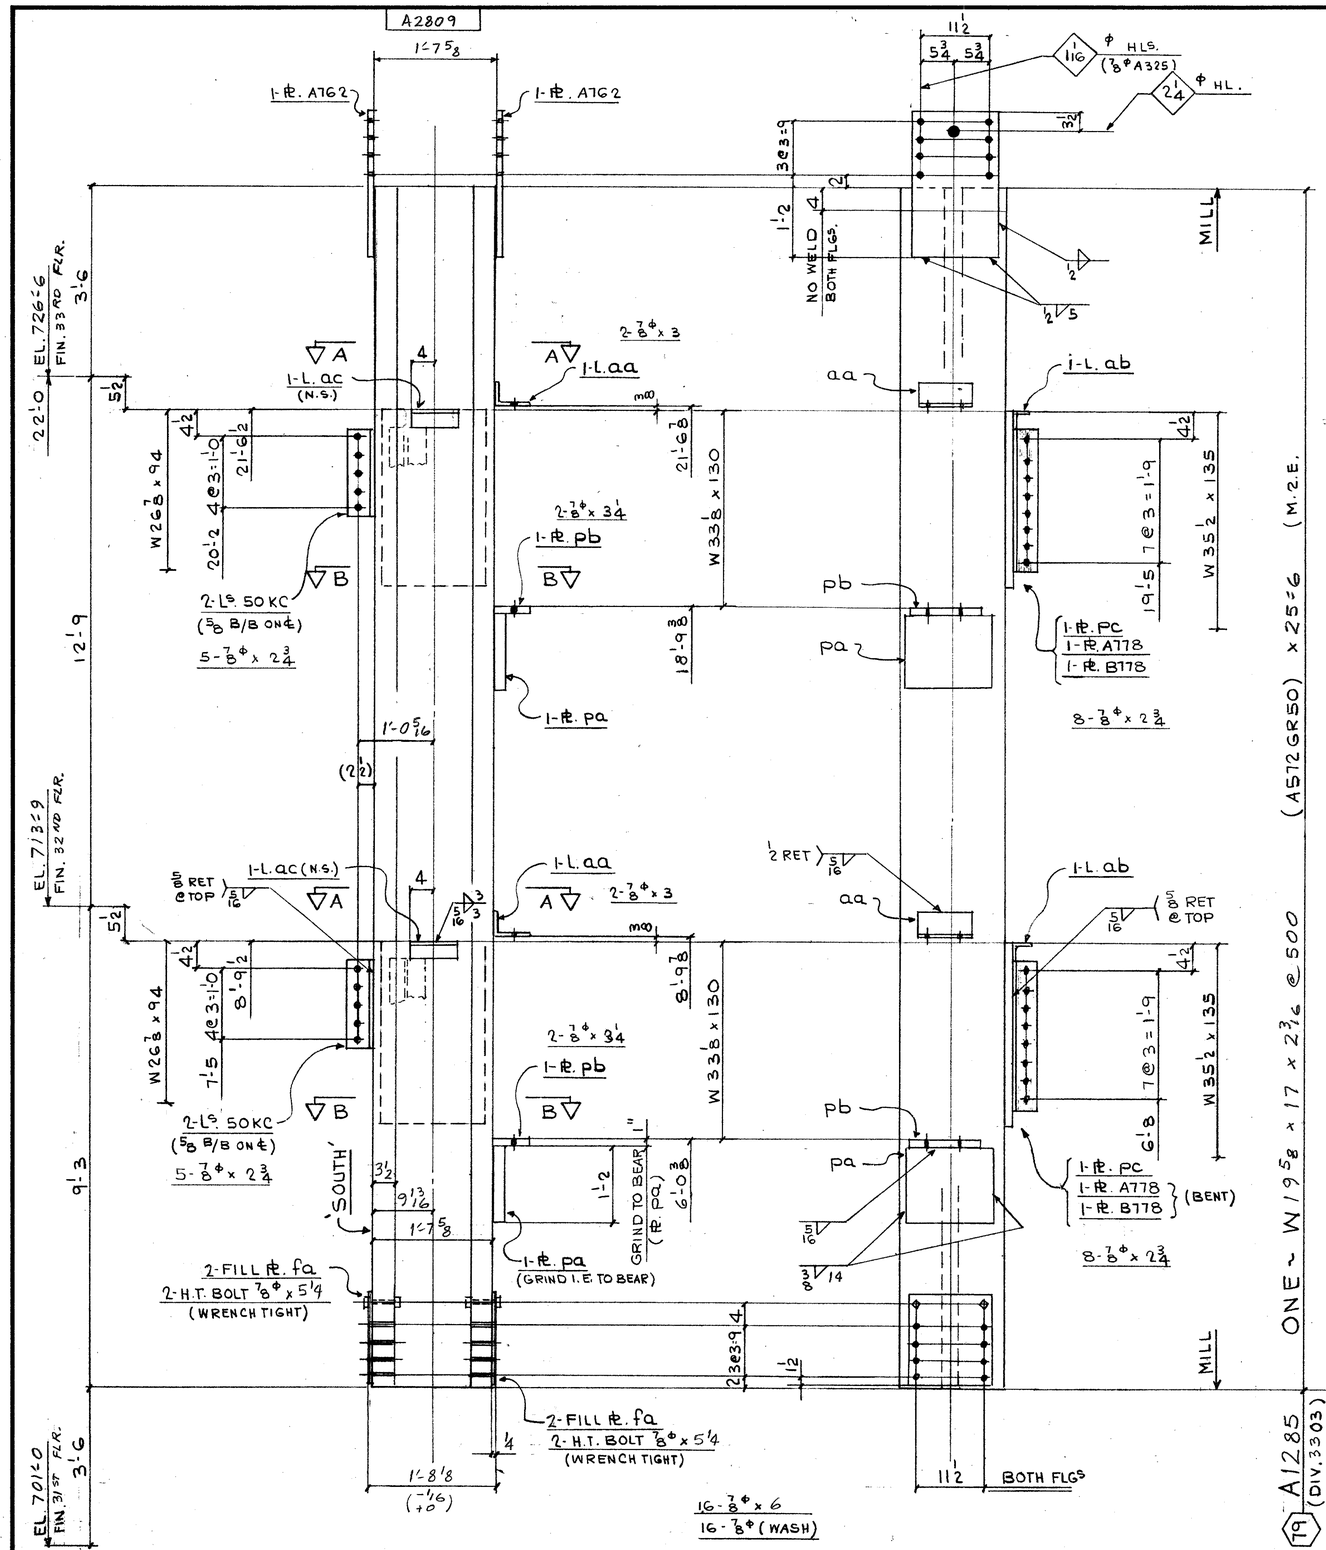

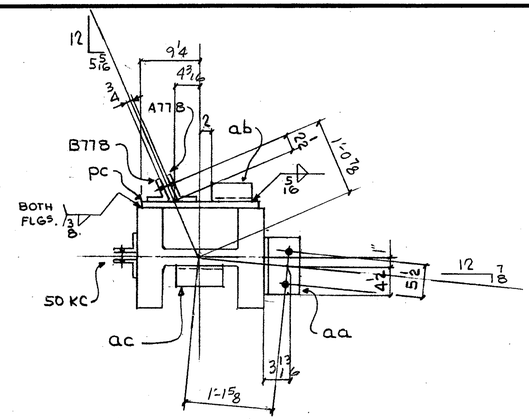

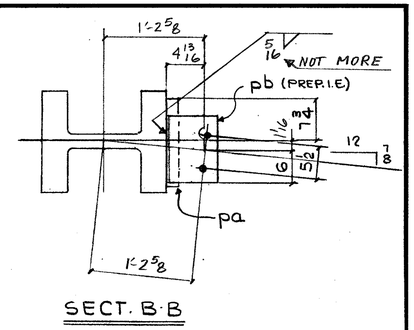

FIELD BOLTS:

26 ~ 7/8φ (A325F) x 2 3/4
4 ~ x 3
4 ~ x 3 1/4
16 ~ x 6

16 ~ 7/8φ (A325) WASH.

MAT'L. G40.21-44W U/N
E70 SERIES ELECTRODES
REF. DWGS. E32/33
E118, 901, 9162

BILL OF MATERIAL

LINE	COST CODE	COMMX SHIP DIVN.	PIECE MARKS MAIN MAT'L.	PIECE MARKS DETAIL MAT'L.	NO. OF PIECES	MATERIAL DESCRIPTION PL	WIDTH Inch	WIDTH 16th	X PLATE ONLY	THK. In.	THK. 16th	GRADE CODE	DOOR	FINISHED LENGTH Feet	FINISHED LENGTH In.	FINISHED LENGTH 16th	PAGE	LINE	REMARKS
01				F001															
02																			
03				50KC	4	L	4		x 3 x	3/8		44W		1	2	8			
04				AA	2	L	6		x 4 x	3/8				0	9	0			
05				AB	2	L	3		x 3 x	3/8				0	6	0			PLAIN
06				AC	2	L								0	8	0			L
07																			
08				A762	2	PL	14	8	x			44W		2	1	0			
09				A778	2	L	6	8	x					2	0	8			BENT
10				B778	2	L	8	0	x					2	0	8			L
11				PA	2	L	14	0	x			28		1	3	8			G.I.E. TO BEAR
12				PB	2	L	7	0	x			10		1	0	0			
13				PC	2	L	18	0	x			10		2	6	0			
14				FA	4	L	14	8	x			02		1	4	0			
15																			
16					4	HT BOLT 7/8 x 5 1/4						325							
17																			
18					1	FL	5/16							20	0	0			
19					1	FL	3/8							14	0	0			
20					1	FL	1/2							4	0	0			
21																			
22																			
23																			
24	3303	A1285			1	W	14 x 500					A572GR50		25	6	0	90	7	M2E
25																			
26			TOTAL		35				TOTAL					75					(1 OF 1)

01																			
02																			
26			TOTAL						TOTAL										Sept 3/85

REV.					
1	DATE	BY	SPEC.	AS NOTED	
2	DATE	BY	HOLES	15/16 φ U/N	
3	DATE	BY	FINISH	NONE	

FRANKEL STEEL LIMITED
220 ATTWELL DRIVE, UNIT 1, REXDALE, ONTARIO M9W 5B2

MADE	DATE	SQUAD	PROJECT	CONTRACT	DWG.No.
27 SF	25/ JULY 785	FR	7 WORLD TRADE CENTER	84-152	1285
CHK'D. 28 ES	DATE 29-8-85		DETAIL: COLUMN (19) 17TH TIER		