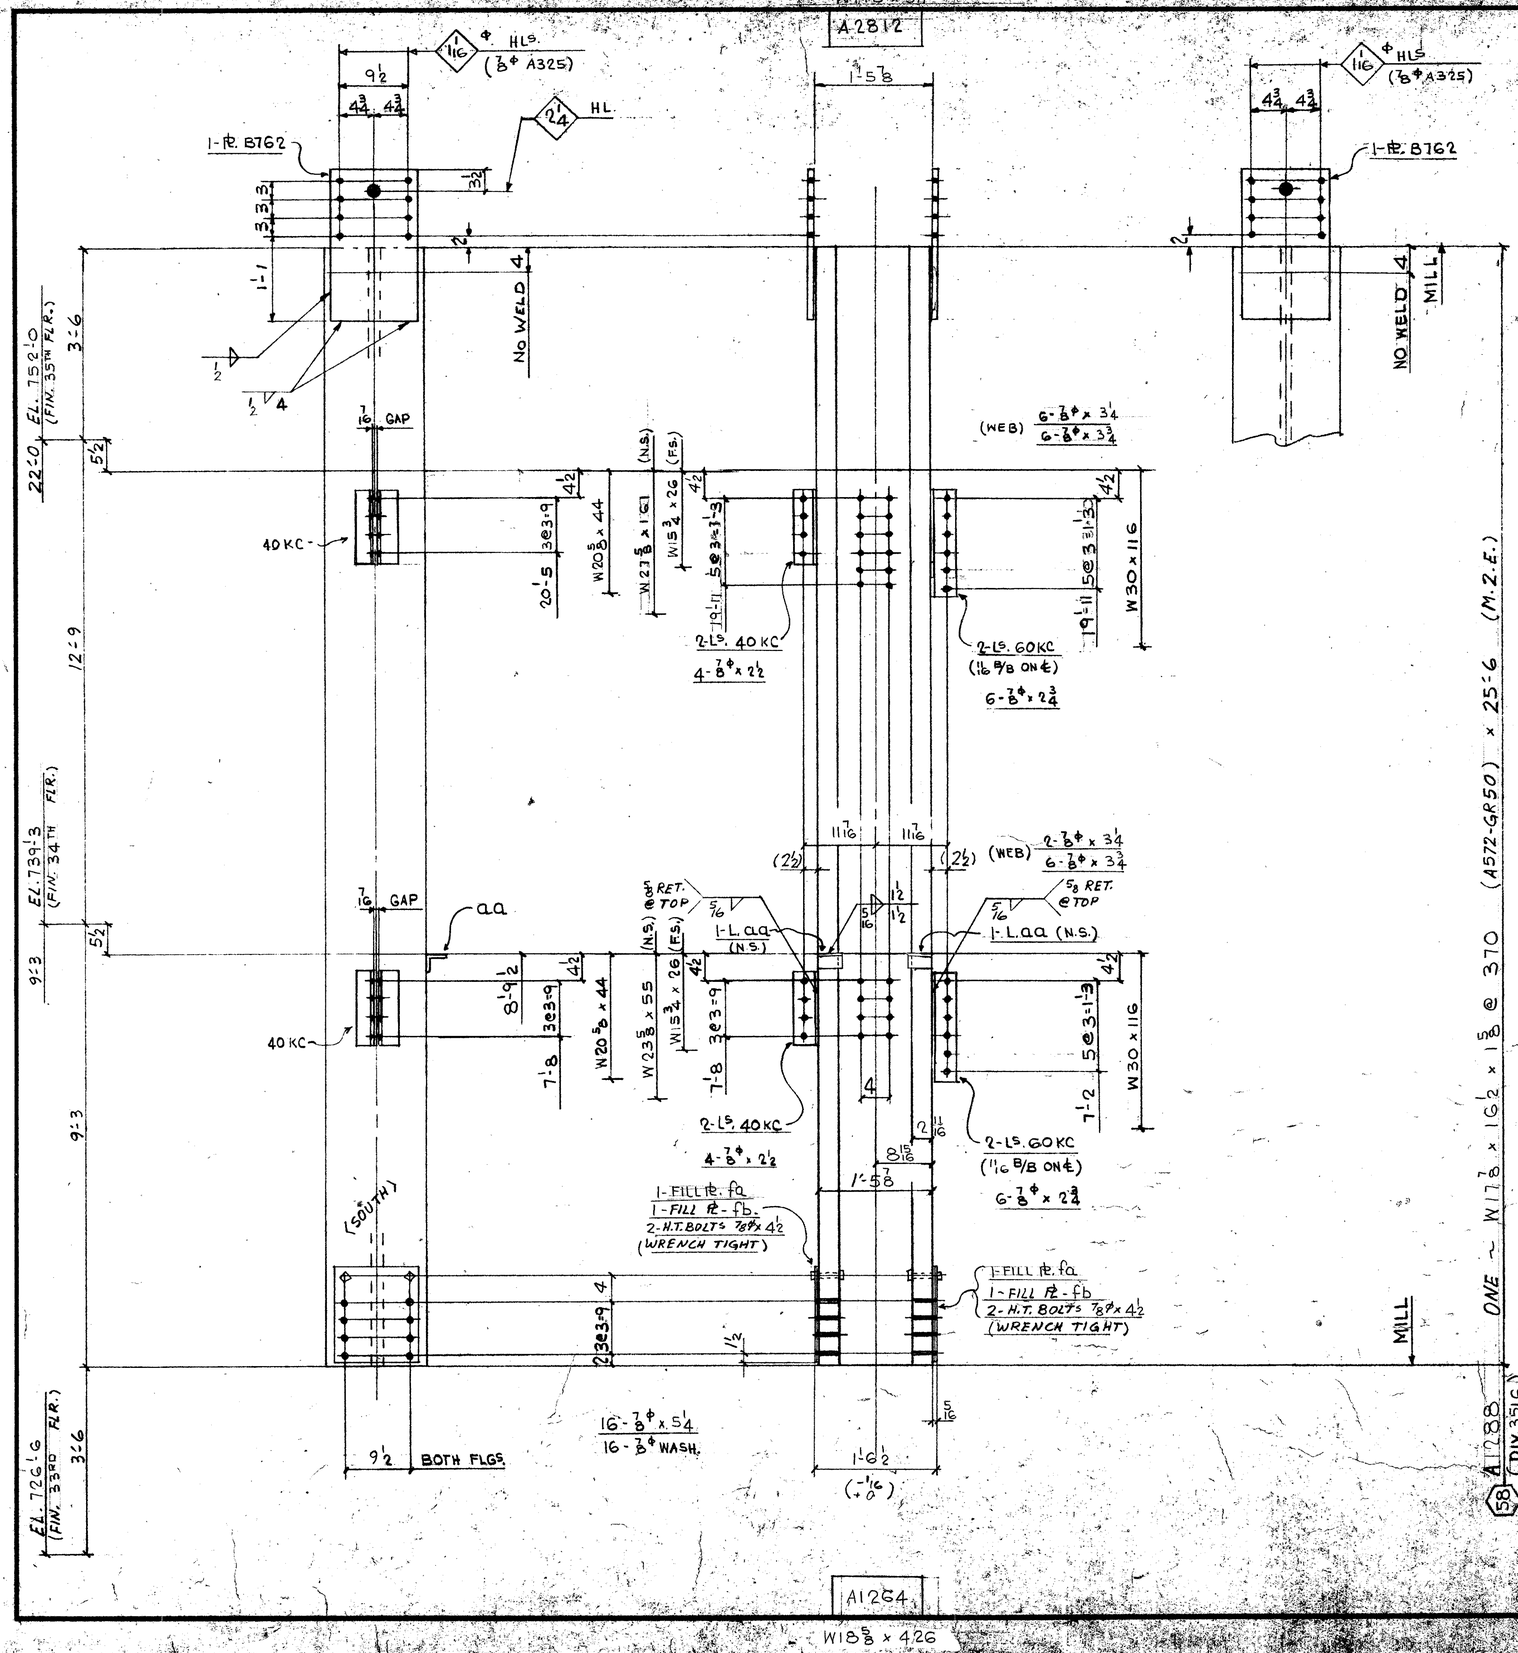


FIELD BOLTS:

8 - 7⁄8Φ (A325F) x 2 1⁄2
12 - x 2 3⁄4
8 - x 3 1⁄4
12 - x 3 3⁄4
16 - x 5 1⁄4
16 - 7⁄8Φ (A325) WASH.

DIM'S SHOWN IN BRACKETS ARE BASED ON ACCURATE COL SIZES.

SHOP SCRIBE VISIBLE C/L ON BOTH FLGS & B/S WEB TOP & BOTT.

MAT'L G40.21-44W U/N
E70 SERIES ELECTRODES
REF. DWG.S E34/35
E118, 901, 9154

BILL OF MATERIAL

LINE	CCOSTE	COMMX SHIP DIVN.	PIECE MARKS MAIN MAT'L.	PIECE MARKS DETAIL MAT'L.	NO. OF PIECES	MATERIAL DESCRIPTION PL	WIDTH Inch	WIDTH 16th	X PLATE ONLY	THK. In.	THK. 16th	GRADE CODE	DOOR	FINISHED LENGTH Feet	FINISHED LENGTH In.	FINISHED LENGTH 16th	PAGE	LINE	REMARKS
01				F001															
02																			
03				40KC	4	L	4	x	3	x	3/8		44W		0	11	8		
04				60KC	4										1	5	8		
05				AA	2	L	3	x	3	x	3/8				0	3	0		PLAIN
06																			
07				B762	2	PI	12	8	x			010	44W		2	0	0		
08				FA	2		12	8	x			03			1	4	0		
09				FB	2							02			1	4	0		
10					4	HT BOLT 7/8 x 4 1/2							325						
11					1	LF	5/16								10	0	0		
12					1	LF	1/2								4	0	0		
13																			
14																			
15	3516	A1288			1		W14 x 370					A572GR50		25	6	0	9	1	M.2.E.
16																			
17																			
26			TOTAL		24				TOTAL					44					1-OF-1
01																			
02																			
26			TOTAL						TOTAL										

REVISIONS			
1	DATE	BY	
2	DATE	BY	
3	DATE	BY	

SPEC. AS NOTED
HOLES 15/16 Ø U/N
FINISH NONE

MADE 27 EC DATE AUG 6/85
CHK'D 28 ES DATE 3-9-85 SQUAD FR

FRANKEL STEEL LIMITED
220 ATTWELL DRIVE, UNIT 1, REXDALE, ONTARIO M9W 5B2

PROJECT: 7 WORLD TRADE CENTER
DETAIL: COLUMN 58 (8TH TIER)

CONTRACT B84152 DRAWING 1288