
W15 x 159

A2813

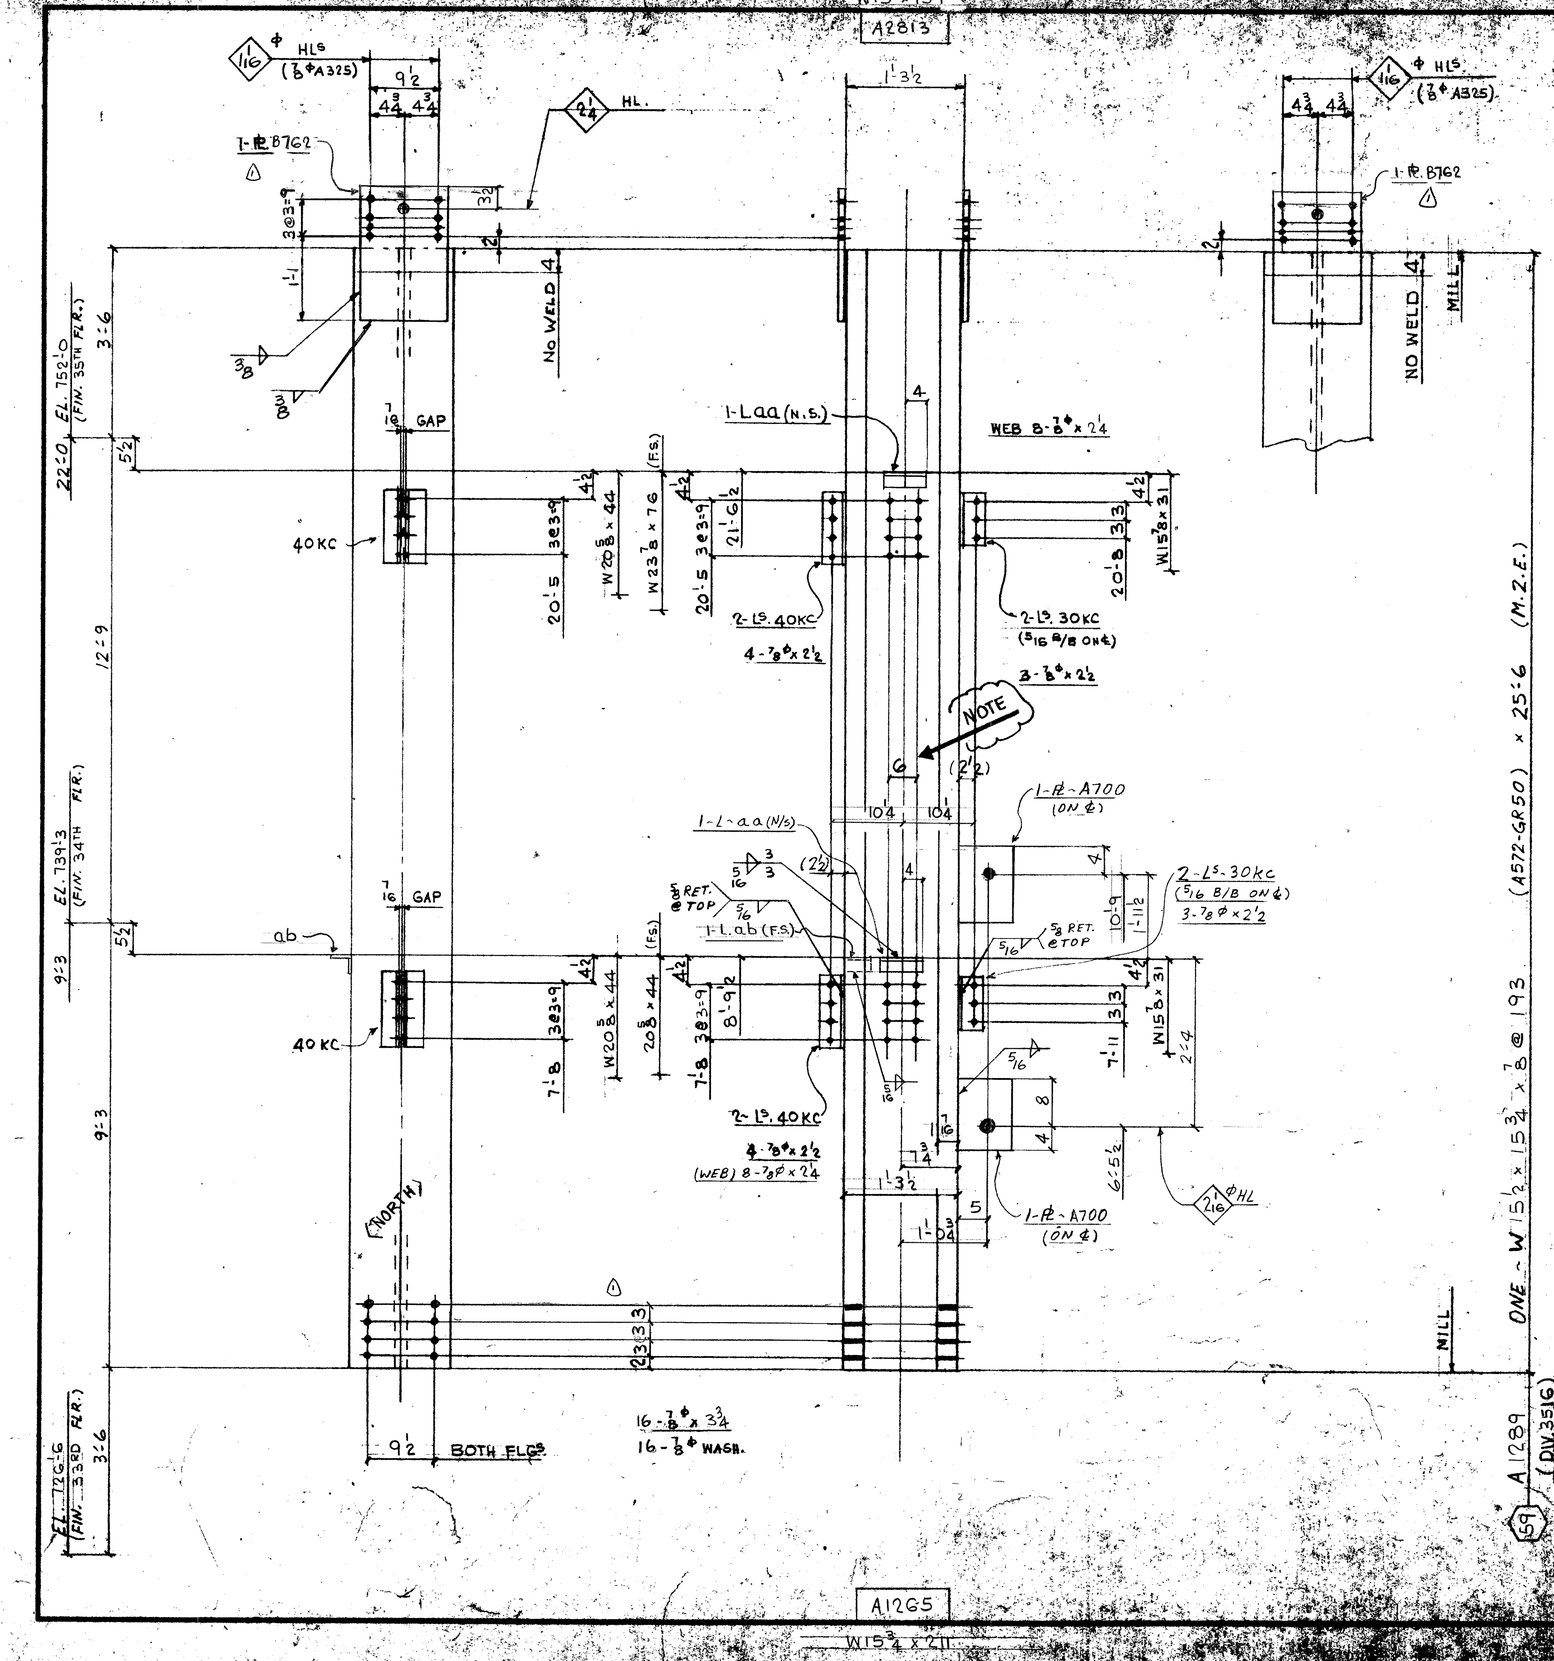

FIELD BOLTS:

16 - 7/8Φ (A325T) x 2 1/4
14 - ⊥ x 2 1/2
16 - ⊥ x 3 3/4

16 - 7/8Φ (A325) WASH.

DIM'S SHOWN IN BRACKETS ARE BASED ON ACCURATE COL SIZES.

SHOP SCRIBE VISIBLE C/L ON BOTH FLGS & B/S WEB TOP & BOTT.

MAT'L G40.21 - 44W U/N
E70 SERIES ELECTRODES
REF. DWG.S E34/35, E50
E118, 901, 9154

BILL OF MATERIAL

LINE	CC OO DE	COMMX SHIP DIVN.	PIECE MARKS MAIN MAT'L	PIECE MARKS DETAIL MAT'L	NO. OF PIECES	MATERIAL DESCRIPTION PL	WIDTH Inch	WIDTH 16th	X PLATE ONLY THK In.	THK 16th	GRADE CODE	D S O R	FINISHED LENGTH Feet	FINISHED LENGTH In.	FINISHED LENGTH 16th	PAGE	LINE	REMARKS
01				F001														
02																		
03				30KC	4	L	4		x 3	x 3/8	44W		2	8	8			
04				40KC	4	L	5		x 3	x 3/8	44W		3	11	8			
05				AA	2	L	3		x 3	x 3/8		T	0	8	0			PLAIN
06				AB	2	L						⊥	0	2	8			⊥
07				B7G2	2	PL	12	8	x		010	44W	2	0	0			
08	X		A700	2-R	9	x	1		x 1'-0									
09																		
10					1	IF	5	16					17	0	0			
11																		
12																		
13																		
14																		
15		3516	A1289		1	L	W14 x 193				A572GR50		25	6	0	93	10	M.2.E
16																		
17																		
26		TOTAL	17			TOTAL	44									1-OF-1		

01																		
02																		
26		TOTAL				TOTAL												

1 DATE SEPT 10/85 BY BP	SPEC. AS NOTED	FRANKEL STEEL LIMITED	
2 DATE BY	HOLES 15/16 Φ U/N	220 ATTWELL DRIVE, UNIT 1, REXDALE, ONTARIO M9W 5B2	
3 DATE BY	FINISH NONE		
MADE: EC DATE AUG 6/85 SQUAD	PROJECT: 7 WORLD TRADE CENTER	CONTRACT	DWG. NO.
CHKD. ES DATE 5-9-85 FR	DETAIL: COLUMN 59 (18TH TIER)	84-152	1289