

W15 x 159

A2816

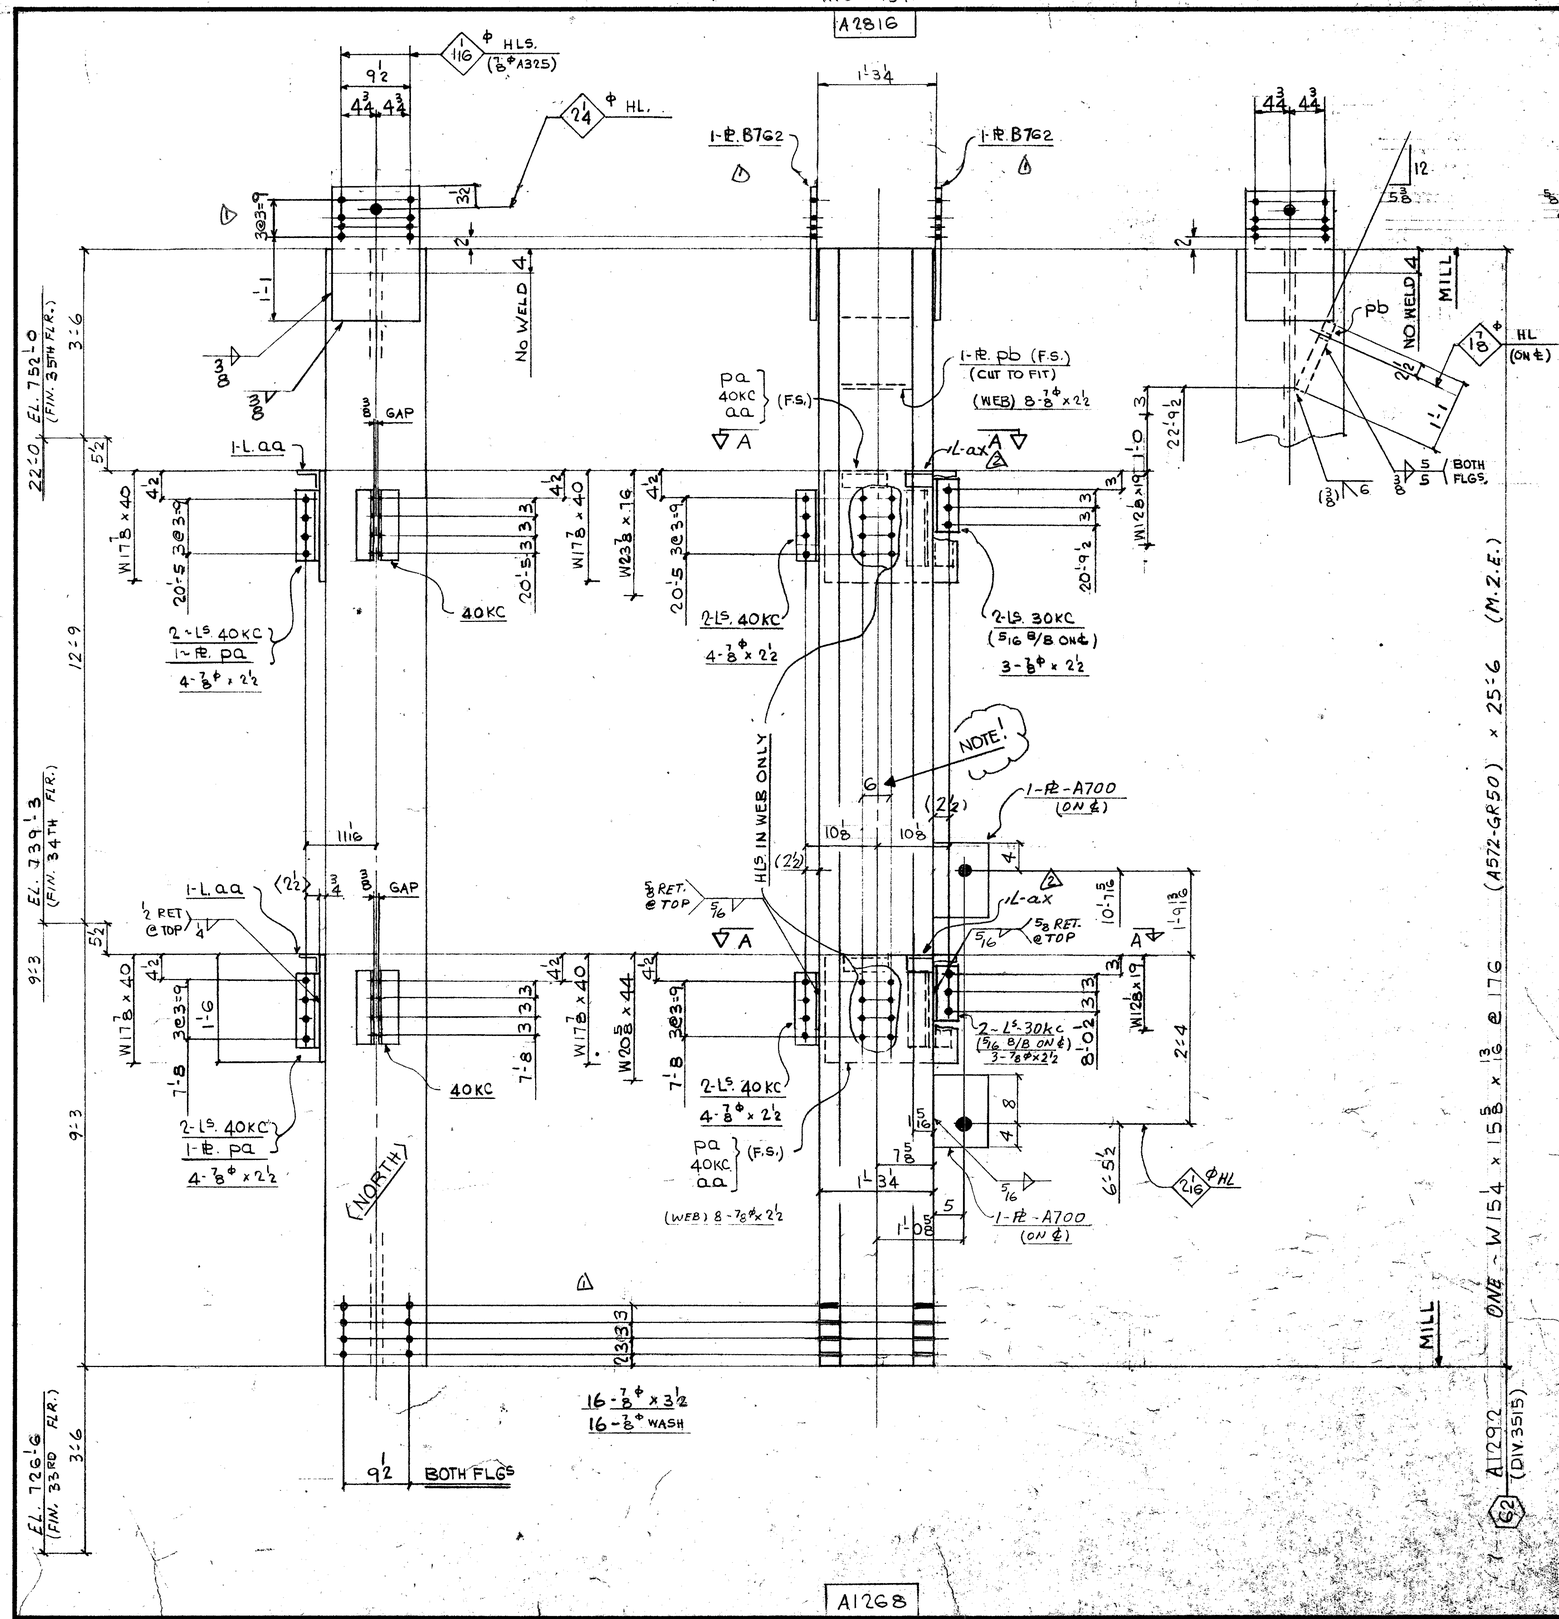

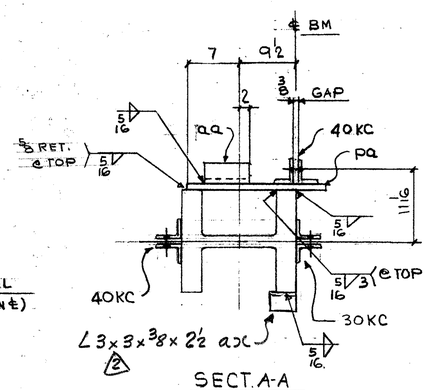

FIELD BOLTS:

38 - 7/8 Φ (A325F) x 2 1/2

16 - ⊥ x 3 1/2

16 - 7/8 Φ (A325) WASH.

DIM'S SHOWN IN BRACKETS ARE BASED ON ACCURATE COL SIZES.

SHOP SCRIBE VISIBLE C/L ON BOTH FLGS & B/S WEB TOP & BOTT.

MAT'L G40.21-44W U/N
E70 SERIES ELECTRODES
REF. DWGS E34/35
901, 9159, E118, E50, 9154

BILL OF MATERIAL

LINE	CODE	COMMX SHIP DIVN.	PIECE MARKS MAIN MAT'L.	PIECE MARKS DETAIL MAT'L.	NO. OF PIECES	MATERIAL DESCRIPTION PL	WIDTH Inch	WIDTH 16th	X PLATE ONLY	THK. In.	THK. 16th	GRADE CODE	DISTR	FINISHED LENGTH Feet	FINISHED LENGTH In.	FINISHED LENGTH 16th	PAGE	LINE	REMARKS
01					F001														
02																			
03				30KC	4	L	4	x	3	x	3/8			44W		0	8	8	
04				40KC	8									⊥		0	11	8	
05				AA	2	L	3	x	3	x	3/8					0	8	0	
06																			
07				B762	2	PL	12	8	X			010		44W		2	0	0	
08				PA	2	(	18	0	X			012		⊥		1	8	8	
09				PB	1	⊥	12	8	X			112		⊥		1	4	0	CUT TO FIT
10	X	A700		2-PL 9 x 1 x 1'-0															
11																			
12																			
13																			
14					1	LF	5/16									1	8	0	0
15					1	LF	3/8										2		
16																			
17																			
18																			
19																			
20		3515	A1292		1	W	14	x	176			A572GR50		25	6	0			M.2.E.
21																			
22																			
23																			
24																			
25																			
26			TOTAL		73				TOTAL					49					1-OF-1
01																			
02																			
26			TOTAL						TOTAL										

REV	DATE	BY	
1	SEPT 10/85	EF	SPEC. AS NOTED
2	SEPT 11/85	ES	HOLES 15/16 Φ U/N
3	DATE	BY	FINISH NONE

FRANKEL STEEL LIMITED
220 ATTWELL DRIVE, UNIT 1, REXDALE, ONTARIO M9W 5B2

MADE 27	EC	DATE AUG. 6/85	SQUAD FR
CHK'D 28	ES	DATE 8-9-85	

PROJECT: 7 WORLD TRADE CENTER
DETAIL: COLUMN (62) (18TH TIER)
CONTRACT 84-152
DWG. No. 292

A1268

W15 x 193