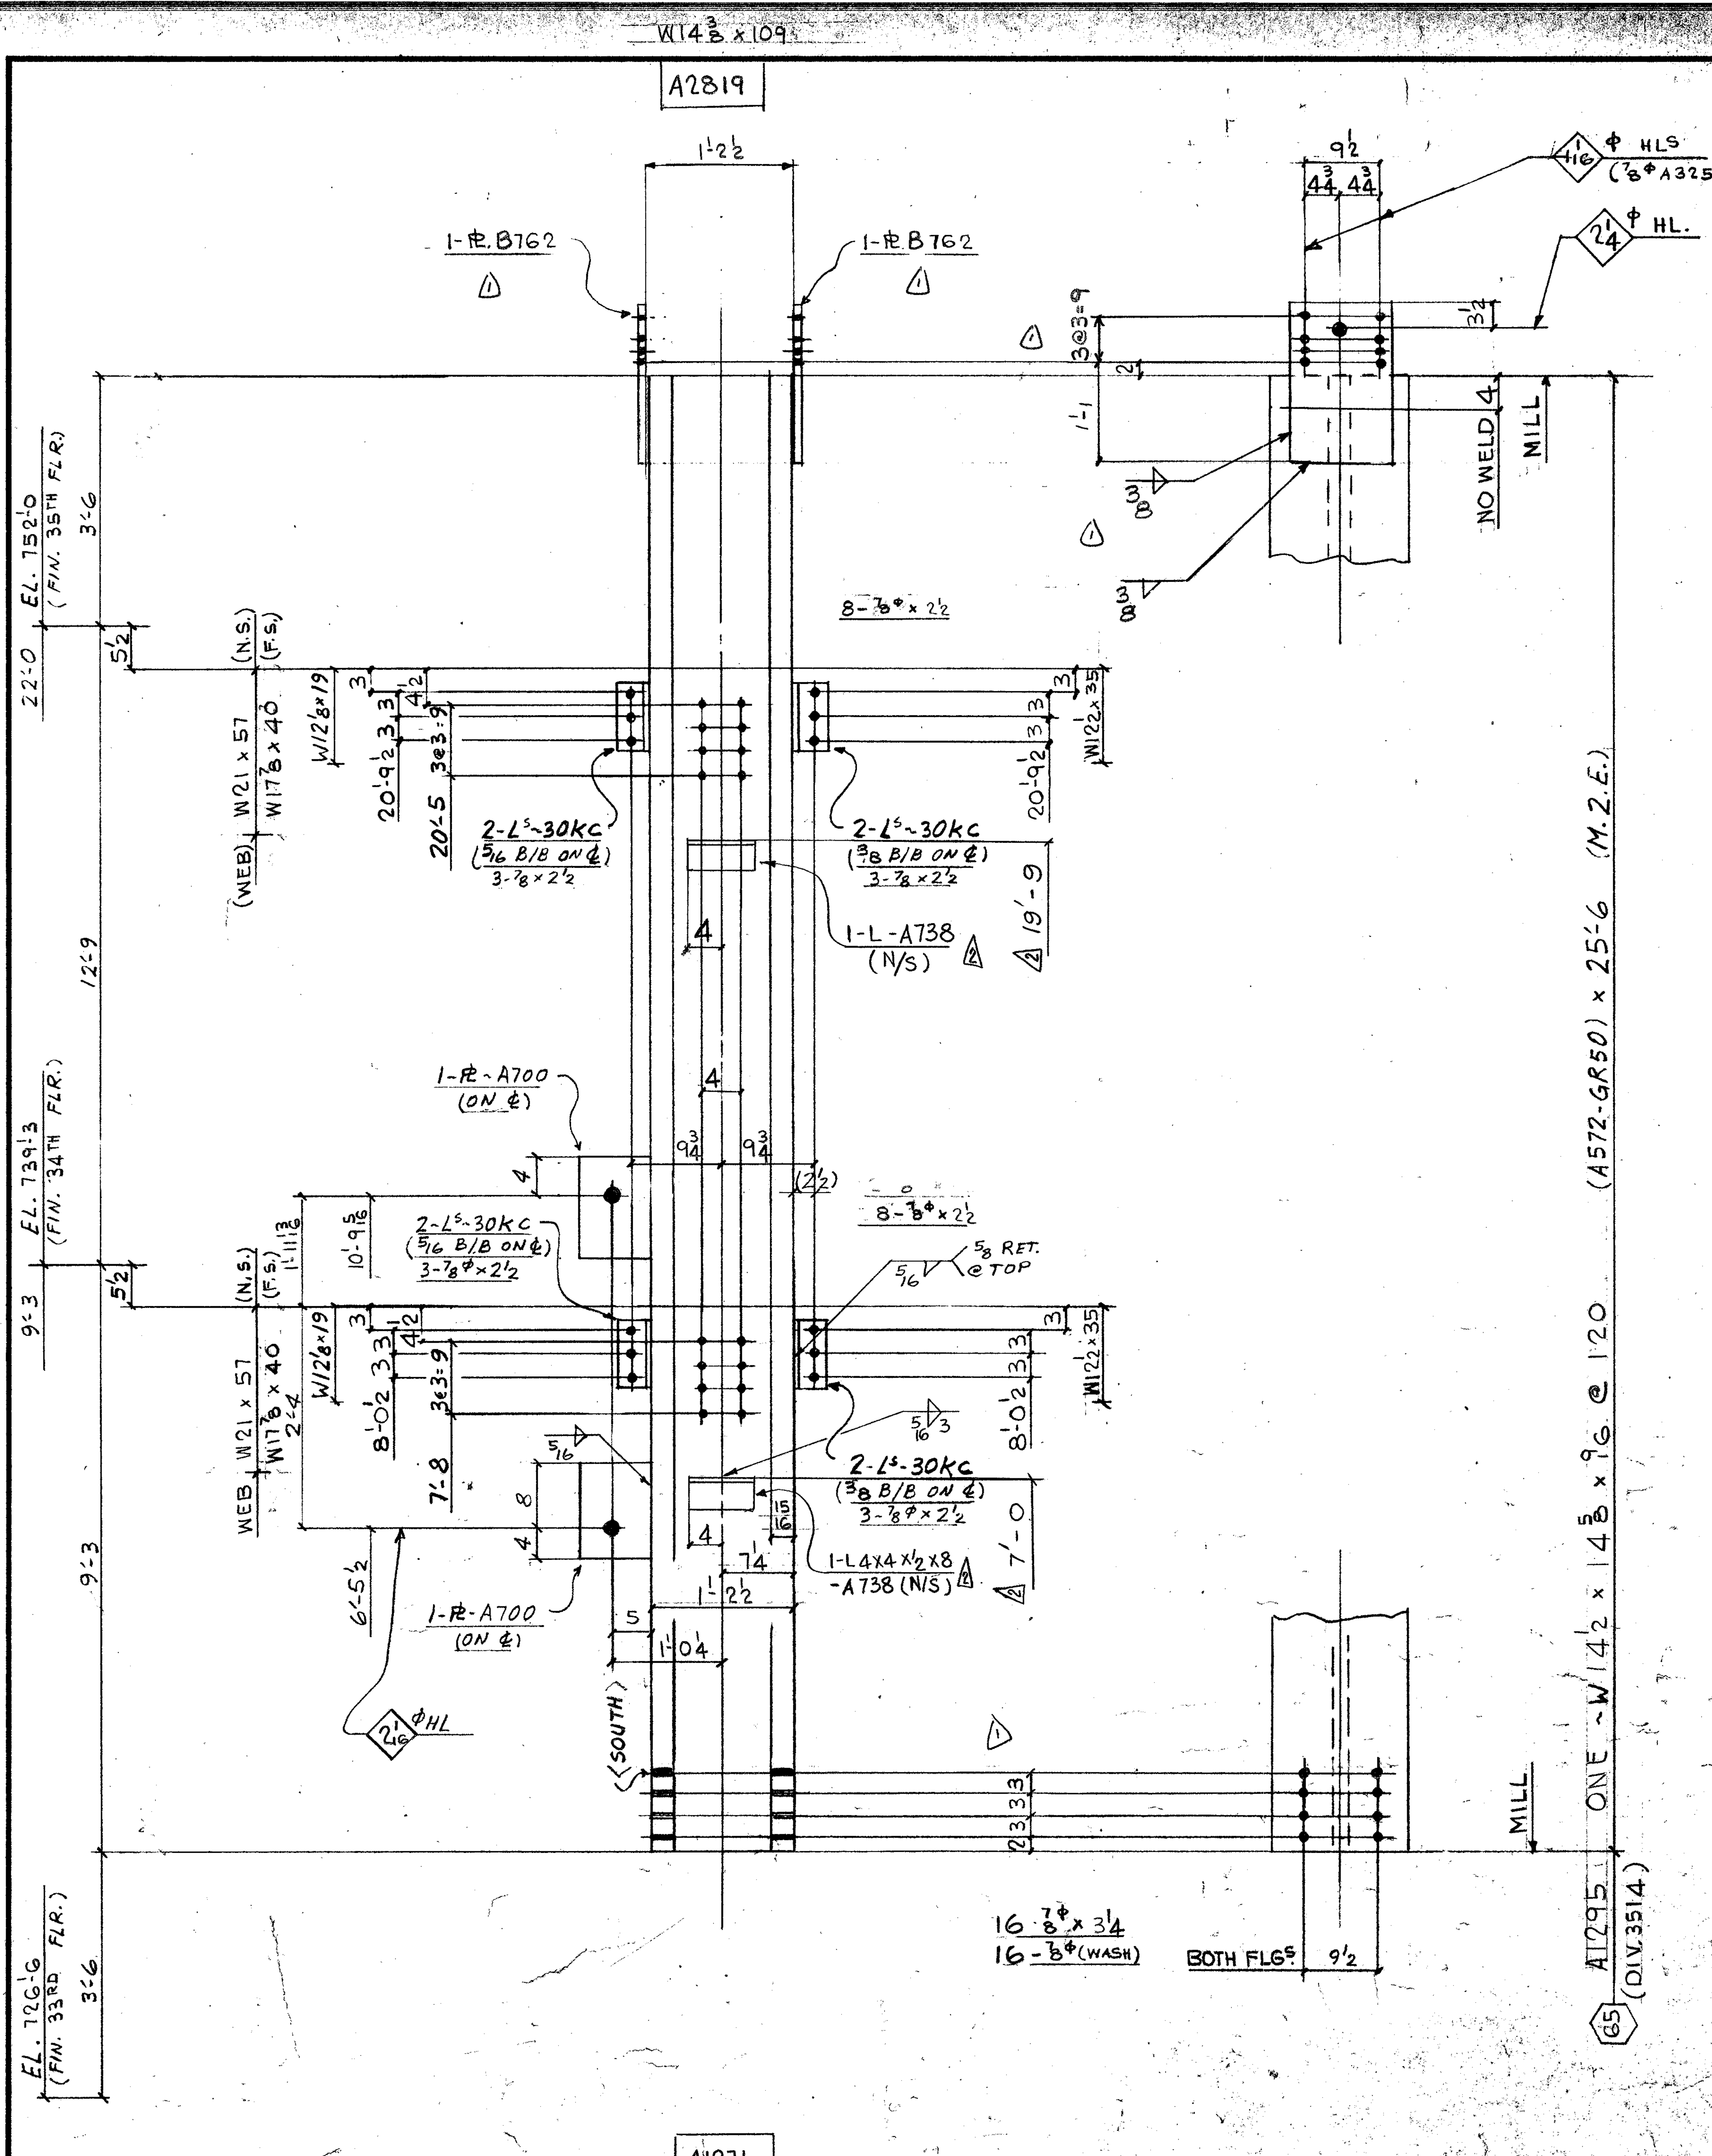


FIELD BOLTS:

28 - 7/8Φ (A325F) × 2 1/2

16 - 〃 × 3 1/4

16 - 7/8Φ (A325) WASH

DIM'S SHOWN IN BRACKETS ARE BASED ON ACCURATE COL SIZES.

SHOP SCRIBE VISIBLE C/L ON BOTH FLGS & B/S WEB TOP & BOTT.

MAT'L G40.21-44W U/N
E70 SERIES ELECTRODES
REF. DWG. E34/35
E50, E118, 901, 9154

BILL OF MATERIAL

LINE	COST CODE	COMMX SHIP DIVN.	PIECE MARKS MAIN MAT'L.	PIECE MARKS DETAIL MAT'L.	NO. OF PIECES	PL	WIDTH Inch	WIDTH 16th	X PLATE ONLY	THK. In.	THK. 16th	GRADE CODE	DSOR	FINISHED LENGTH Feet	In.	16th	PAGE	LINE	REMARKS
01					F001														
02																			
03				30KC	8	L4 × 3 × 3/8						44W		0	8	8			
04																			
05																			
06				B762	2	Pl	12	8	X	0	10	44W		2	0	0			
07							1F 5/16												
08		X	A700	2-PL	9 ×	1	× 1-0												
09																			
10					1		1F	5/16						13	0	0			
11																			
12																			
13																			
14																			
15		3514	A1295		1		W 14		× 120			A572GR50		25	6	0	92	17	M.2.E.
16																			
17																			
26				TOTAL	13					TOTAL				40					1-OF-1
01																			
02																			
26				TOTAL						TOTAL									

Oct 1/85 R
Sep 10/85 R
Sep 15/85

ERECTION SEAT FOR BEAMS

REV	DATE	BY
1	SEPT. 10/85	BF
2	OCT. 1, 85	HSS
3		

SPEC. AS NOTED
HOLES 15/16Φ U/N
FINISH NONE

FRANKEL STEEL LIMITED
220 ATTWELL DRIVE, UNIT 1, REXDALE, ONTARIO M9W 5B2

MADE	DATE	SQUAD
27 EC	AUG. 6/85	FR
CHK'D. 28 ES	13-9-85	

PROJECT: 7 WORLD TRADE CENTER
DETAIL: COLUMN (65) (18TH TIER)
CONTRACT: 84-152
DWG. No. 1295