
W152 x 193

A2823

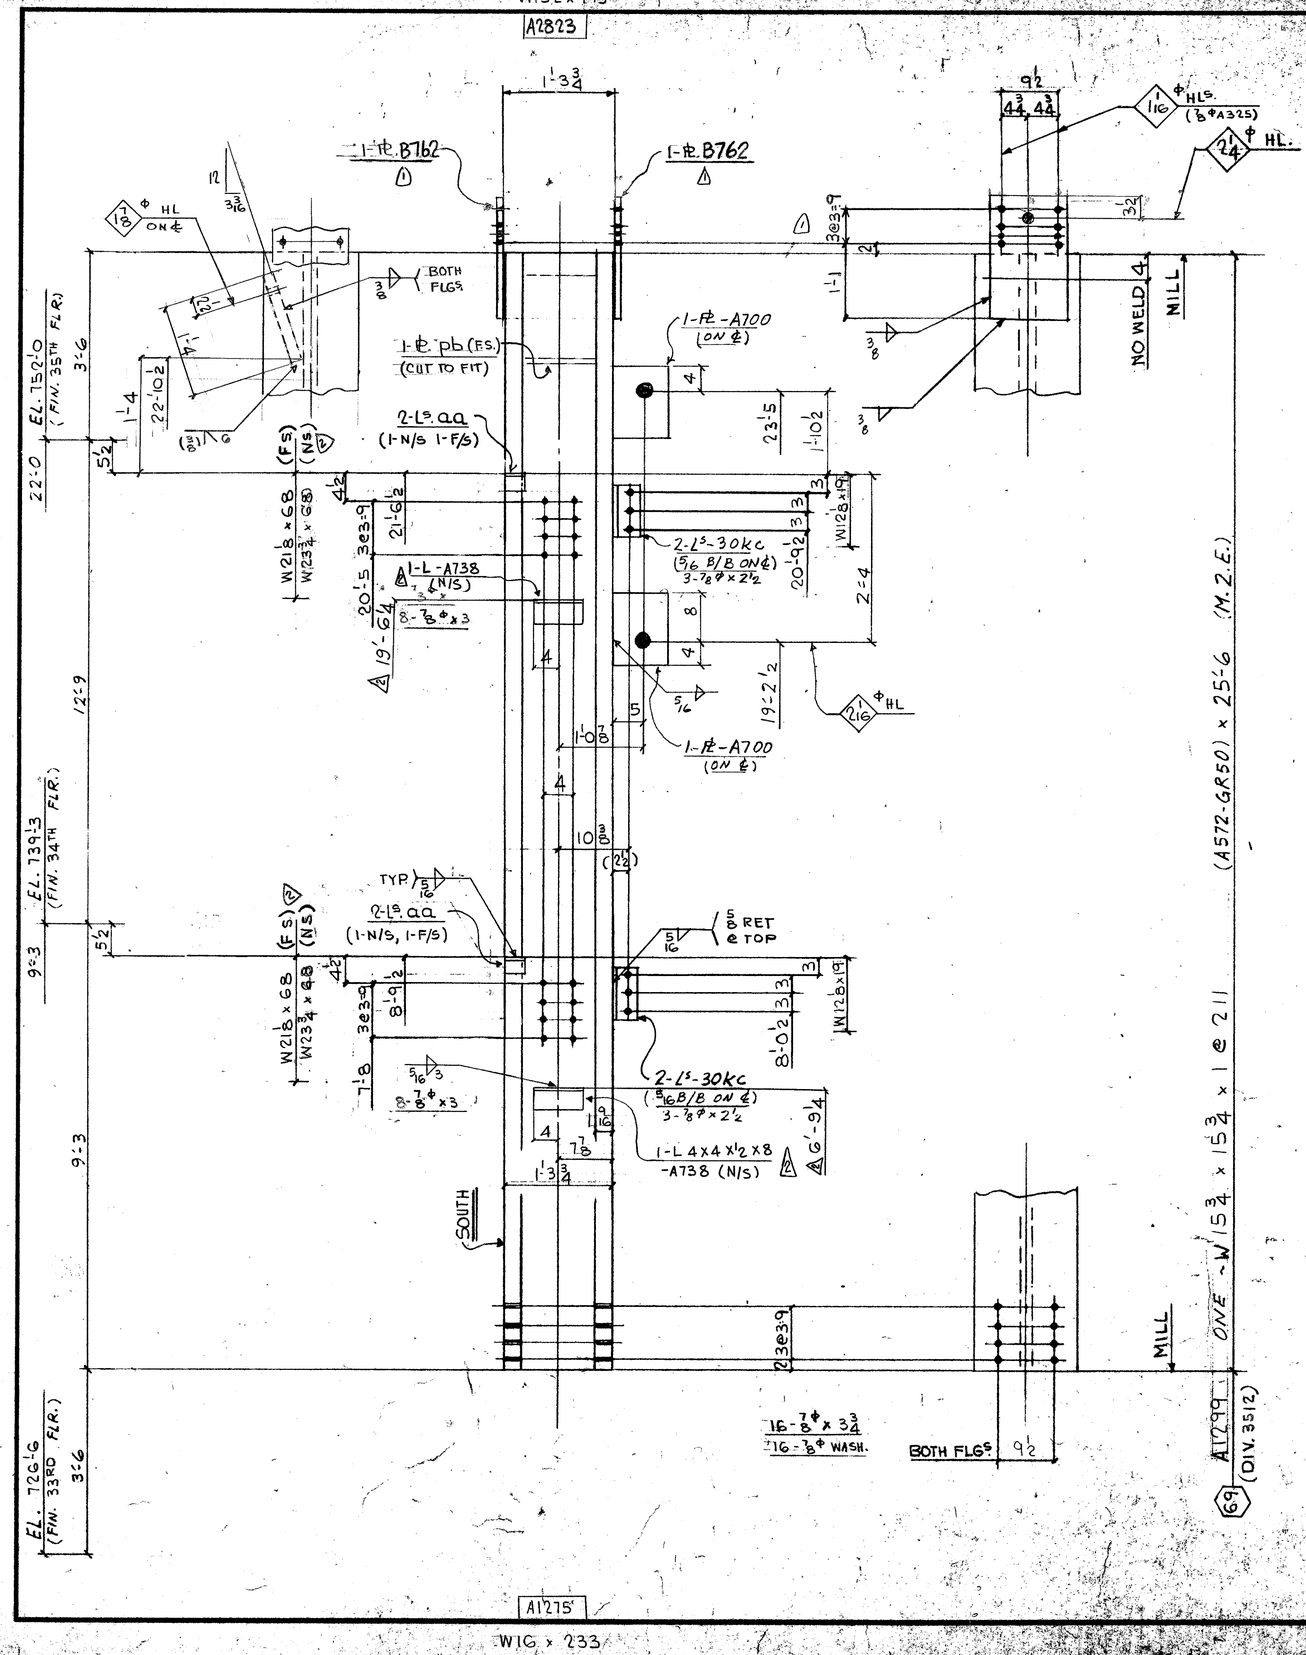

FIELD BOLTS.

16 - 7/8ϕ (A325F) x 2½

16 - ⊥ x 3

16 - ⊥ x 3¾

16 - 7/8ϕ (A325) WASH.

DIM'S SHOWN IN BRACKETS ARE BASED ON ACCURATE COL SIZES.

SHOP SCRIBE VISIBLE C/L ON BOTH FLGS & B/S WEB TOP & BOTT.

MAT'L G40.21-44W U/N
E70 SERIES ELECTRODES
REF. DWG. E34/35, 9154
E50, E118, 901

BILL OF MATERIAL

LINE	CODE	COMMX SHIP DIVN.	PIECE MARKS MAIN MAT'L.	PIECE MARKS DETAIL MAT'L.	NO. OF PIECES	MATERIAL DESCRIPTION PL	WIDTH Inch	WIDTH 16th	X PLATE ONLY	THK. In.	THK. 16th	GRADE CODE	DOOR	FINISHED LENGTH Feet	FINISHED LENGTH In.	FINISHED LENGTH 16th	PAGE	LINE	REMARKS
01					FOD1														
02																			
03				30KC.	4	L	4		x 3 x 3/8			44W		0	8	8			
04				AA	4	L	3		x 3 x 3/8			⊥		0	2	8			PLAIN
05																			
06				B762	2	PL	12	8	X		010	44W		2	0	0			
07				PB	1	L	12	8	X		1/2	⊥		1	4	0			
08	X		A700	2-PL 9 x 1 x 1'-0															
09																			
10					1	LF	5/16									8	0	P	
11					1	LF	3/8									4	0	P	
12																			
13																			
14																			
15	35	2	A1299		1	L	W14 x 211					A572GR50		25	6	0	9	2	7 M.2.E.
16																			
17																			
26	TOTAL				15							TOTAL		40					1-OF-1
01																			
02																			
26	TOTAL											TOTAL							

ERECTION SEAT FOR BEAMS

R 1	DATE SEPT 9/85	BY BP	SPEC. AS NOTED	FRANKEL STEEL LIMITED	
E 2	DATE OCT. 2, 85	BY HSS	HOLES 15/16ϕ U/N	220 ATTWELL DRIVE, UNIT 1, REXDALE, ONTARIO	
V. 3	DATE:	BY	FINISH NONE		
MADE 27 EC	DATE AUG. 7/85	SQUAD FR	PROJECT: 7 WORLD TRADE CENTER	CONTRACT 84-152	DRAWING 299
CHK'D 28 ES	DATE 8-9-85		DETAIL COLUMN C (69) (18TH TIER)		