


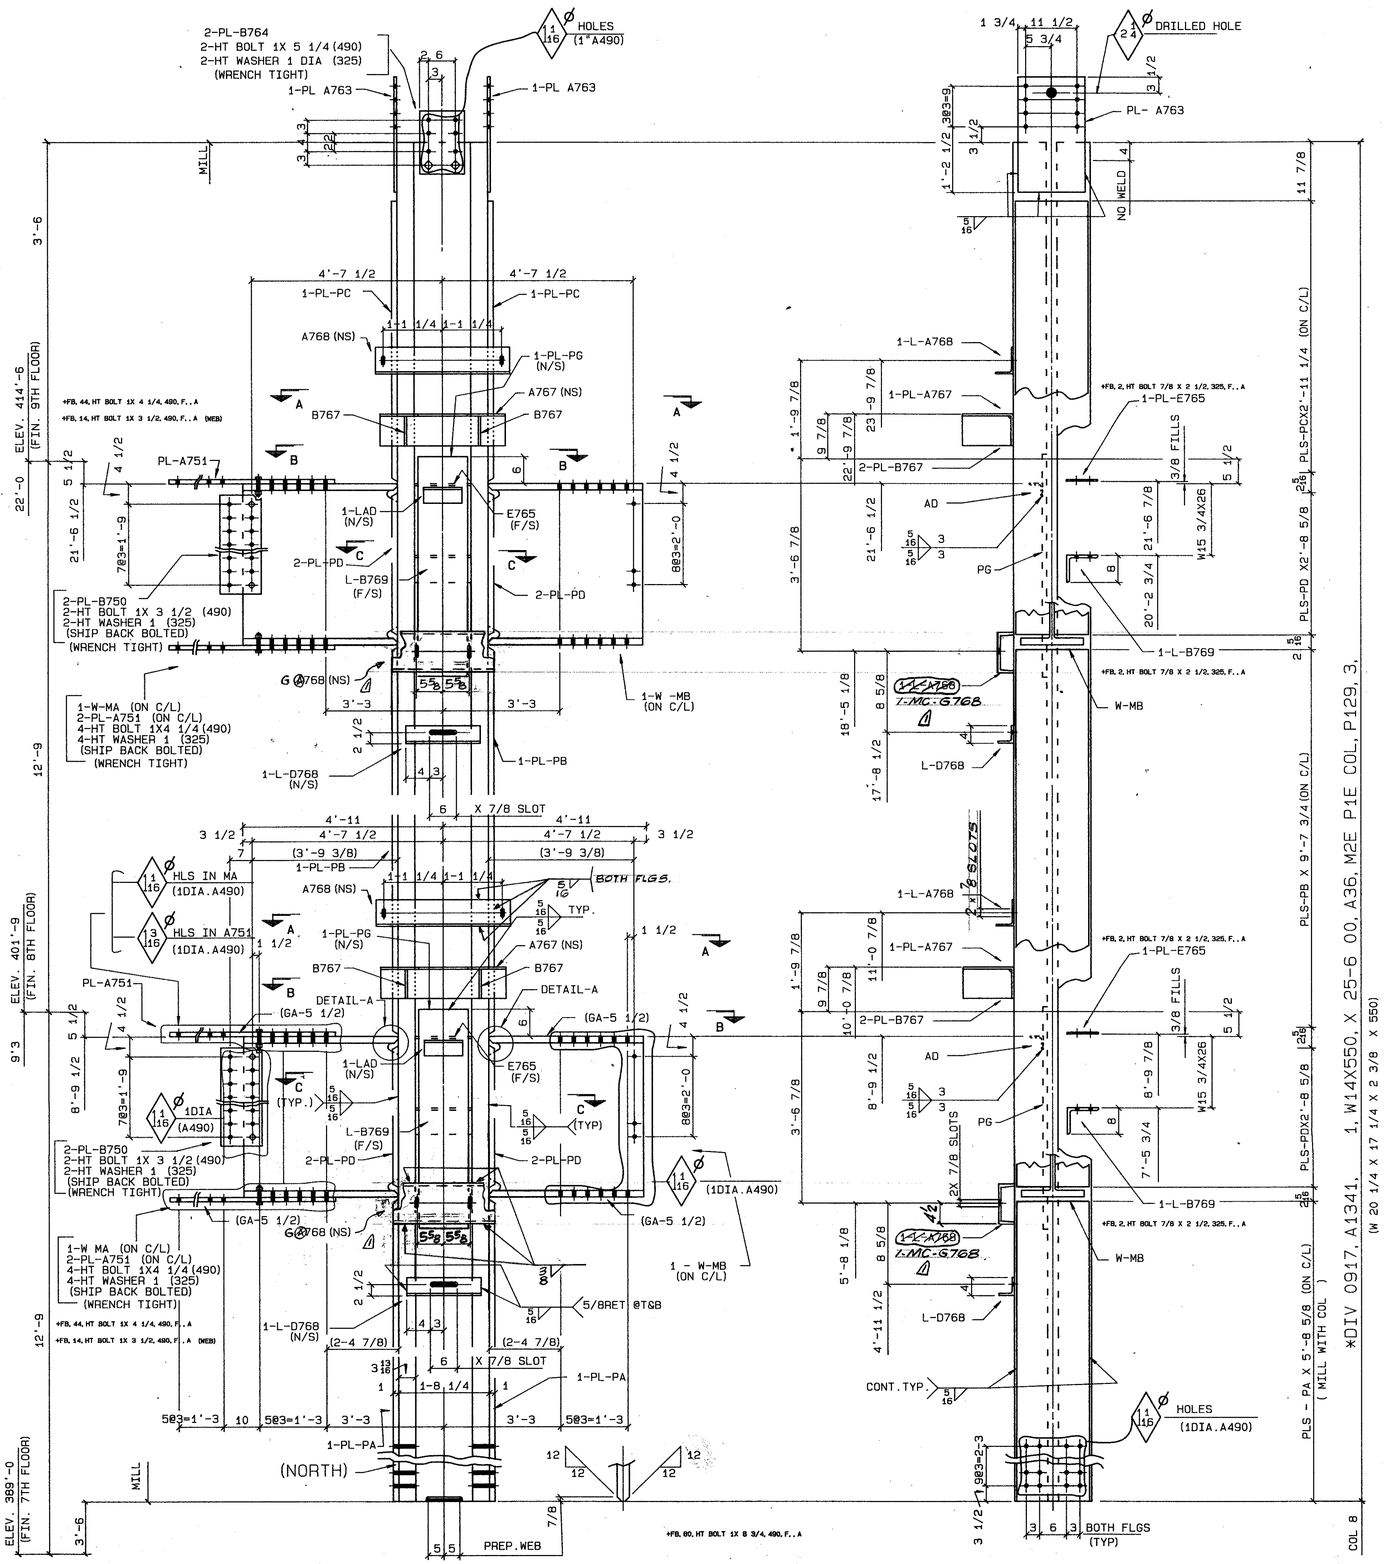


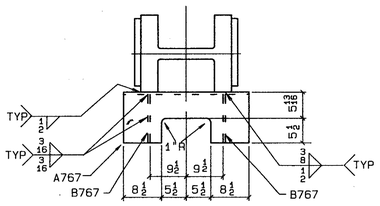


SECTION - A-A

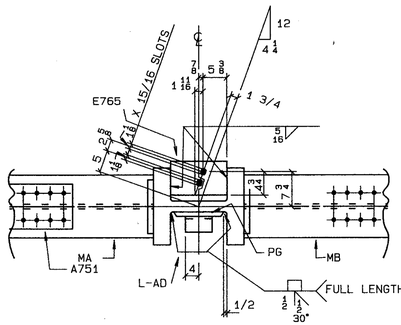

SECTION - B-B

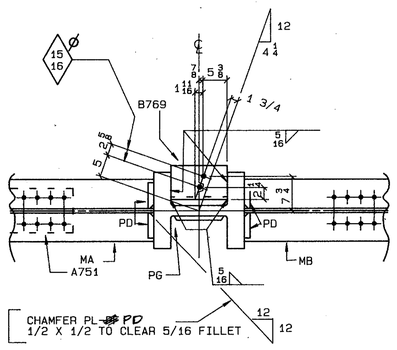

SECTION - C-C

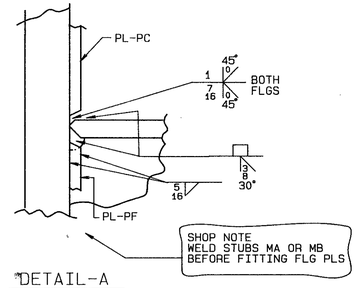

DETAIL-A

MATERIAL

: 1, PI 010 00 X00 5/8, X 1-2 00, B764, 44W, , , , A
: 2, PI 011 1/2 X00 1/2, X 4-0 1/2, PG, 44W, PRE-2-S, , , A
: 2, PI 015 00 X00 5/8, X 2-1 1/2, A763, 44W, , , , A
: 2, PI 006 1/2 X00 3/8, X 1-0 1/2, E765, 44W, , , , A
: 4, PI 009 00 X01 00, X 3-7 1/2, A751, 44W, , , , A
: 4, PI 010 1/2 X00 1/2, X 2-3 1/2, A750, 44W, , , , A
: 2, L 8 X 6 X 3/4, X 1-0 1/2, B769, 44W, , , , A
2 : 2, L 6 X 4 X 5/16, X 2-6 00, A768, 44W, , , , A
4 : 2, L 3 X 3 X 3/8, X 0-8 00, AD, 44W, , , , A
: 6, L 4 X 3 X 3/8, X 1-2 00, D768, 44W, , , , A
: 2, W36X280, X 3-11 3/8, MA, A36, PIE CUT B771, P96, 8, , A
: 2, W36X280, X 3-11 3/8, MB, A36, PIE CUT C771, P96, 8, , A
+FB, 176, HT WASHER 1, 325, , , A
: 4, HTBOLT 1X3 1/2, , , 490, , , , , A
: 8, HTBOLT 1X4 1/4, , , 490, , , , , A
: 14, HT WASHER 1, , , 325, , , , A
: 1, 1F 3/8, X12-0 00, , A
: 1, 1F 5/16, X82-0 00, , A
: 1, 6G 5/8, X6-0 00, , A
: 1, 6G 1, X12-0 00, , A
: 1, 3G 3/8, X37-0 00, , A
: 1, 6G 7/16, X12-0 00, , A
: 2, PI 016 00 X01 00, X 5-8 5/8, PA, A36, PIE M1E, P131, 3, , A
: 2, PI 016 00 X01 00, X 9-7 3/4, PB, A36, P2E, P131, 3, , A
: 2, PI 016 00 X01 00, X 2-11 1/4, PC, A36, P2E, P131, 3, , A
: 8, PI 007 1/2 X01 00, X 2-8 5/8, PD, A36, P2E CHAMFER, P131, 3, , A
: 2, PI 017 7/8 X00 1/2, X 2-4 00, A767, 44W, BENT, , , , A
: 4, PI 006 1/2 X00 3/8, X 0-10 3/4, B767, 44W, , , , A
: 1, 1F 3/16, X12-0 00, , A
: 1, 1F 1/2, X6-0 00, , A
4 2-9MC×25.4×1:10-G76B (A36) (P217/2)

*DIV 0917, A1341, 1, W14X550, X 25-6 00, A36, M2E P1E COL, P129, 3,
(W 20 1/4 X 17 1/4 X 2 3/8 X 550)

SHOP NOTES
MATERIAL G40.21-44W U/N
E70 SERIES ELECTRODES
REF.DWGS.E8, E9, 9106, E118A, CW1, 9101, E117

James H. Morse May 11/85

DIM'S SHOWN IN [BRACKETS] ARE BASED ON ACCURATE COL SIZES.

SHOP SCRIBE VISIBLE C/L ON BOTH FLGS & B/S WEB TOP & BOTT.

FOR 1DIA.A490

'X80'

R 3 DATE BY	SPEC AS NOTED	FRANKEL STEEL LIMITED			
E 2 DATE BY	HOLES 1 3/16 DIA U/N	220 ATTWELL DRIVE, UNIT 1, REXDALE, ONTARIO M9W 5B2			
V 1 DATE JUNE 6/85 BY GM	FINISH NONE				
MADE 27 HY	DATE 19APR85	SQUAD FR	PROJECT: 7 WORLD TRADE CENTER	CONTRACT	DWG.NO.
CHK'D 28 GF	DATE 26APR85 16 APR 85		DETAIL: COLUMN (5TH TIER) ZONE 2	84-152	1341