MATERIAL

: 1, PI 010 00 X00 5/8, X 1-2 00, A764, 44W, , , , A
: 2, PI 011 1/2 X00 3/8, X 4-0 1/2, PA, 44W, PRE-2-S, , , A
: 2, PI 015 00 X00 5/8, X 2-1 1/2, A763, 44W, , , , A
: 2, PI 006 1/2 X00 3/8, X 1-0 1/2, B765, 44W, , , , A
: 2, PI 009 00 X01 00, X 3-7 1/2, A751, 44W, , , , A
: 2, PI 010 1/2 X00 1/2, X 2-0 1/2, B750, 44W, , , , A

~~1-PL-B765 (N/S)~~

: 2, L 3 X 3 X 3/8, X 0-8 00, AD, 44W, , , , A
: 6, L 4 X 3 X 3/8, X 1-2 00, D768, 44W, , , , A
: 1, W36X280, X 3-11 11/16, MA, A36, PIE CUT B771, P96, 8, , A
: 1, W36X280, X 3-11 11/16, MB, A36, PIE CUT A771, P96, 8, , A
: 2, HTBOLT 1X4 1/2, , 490, , , , A


HAND WRITTEN BILL REQ'D


: 4, HTBOLT 1X3 1/2, , 490, , , , A
: 4, HTBOLT 1X4 1/4, , 490, , , , A
: 14, HT WASHER 1, , 325, , , , A

: 1, 1F 3/8, X12-0 00, , A
: 1, 1F 5/16, X82-0 00, , A
: 1, 6G 5/8, X6-0 00, , A
: 1, 6G 1, X12-0 00, , A
: 1, 3G 10.0, X37-0 00, , A
: 1, 6G 7/16, X12-0 00, , A
: 2, PI 016 00 X01 1/4, X 4-5 1/2, PB, A36, PIE, P131, 5, , A
: 2, PI 016 00 X01 1/4, X 9-8'8", PC, A36, P2E, P131, 5, , A
: 2, PI 016 00 X01 1/4, X 3-11 1/8, PD, A36, PIE MIE, P131, 5, , A
: 8, PI 007 1/2 X01 1/4, X 2-8 5/8, PF, A36, P2E CHAMFER, P131, 5, A
: 2, PI 009 00 X00 3/4, X 1-0 1/2, A765, 44W, , , , A
: 2, PI 006 00 X00 3/4, X 1-3 00, PK, 44W, PIS GTB, , , A


2-PI 9 x 7/8 x 3'-1 1/2 - B751
2-PI 10'-2 x 1'-2 x 1'-9 1/2 - C750
2-W36 x 245 x 3'-11 11/16 - MC (A36) (PIE) CUT B774 P96/9
4-HT BOLT 1 x 4 (490)

FIELD BOLTS
8-7/8Ø HTB x 2 3/4 (325)
26-1Ø HTB x 3 1/2 (490)
36- | x 4
44- | x 4 1/2
6- | x 4 1/2
16- | x 5 3/4
128-1Ø HT WASH (325)

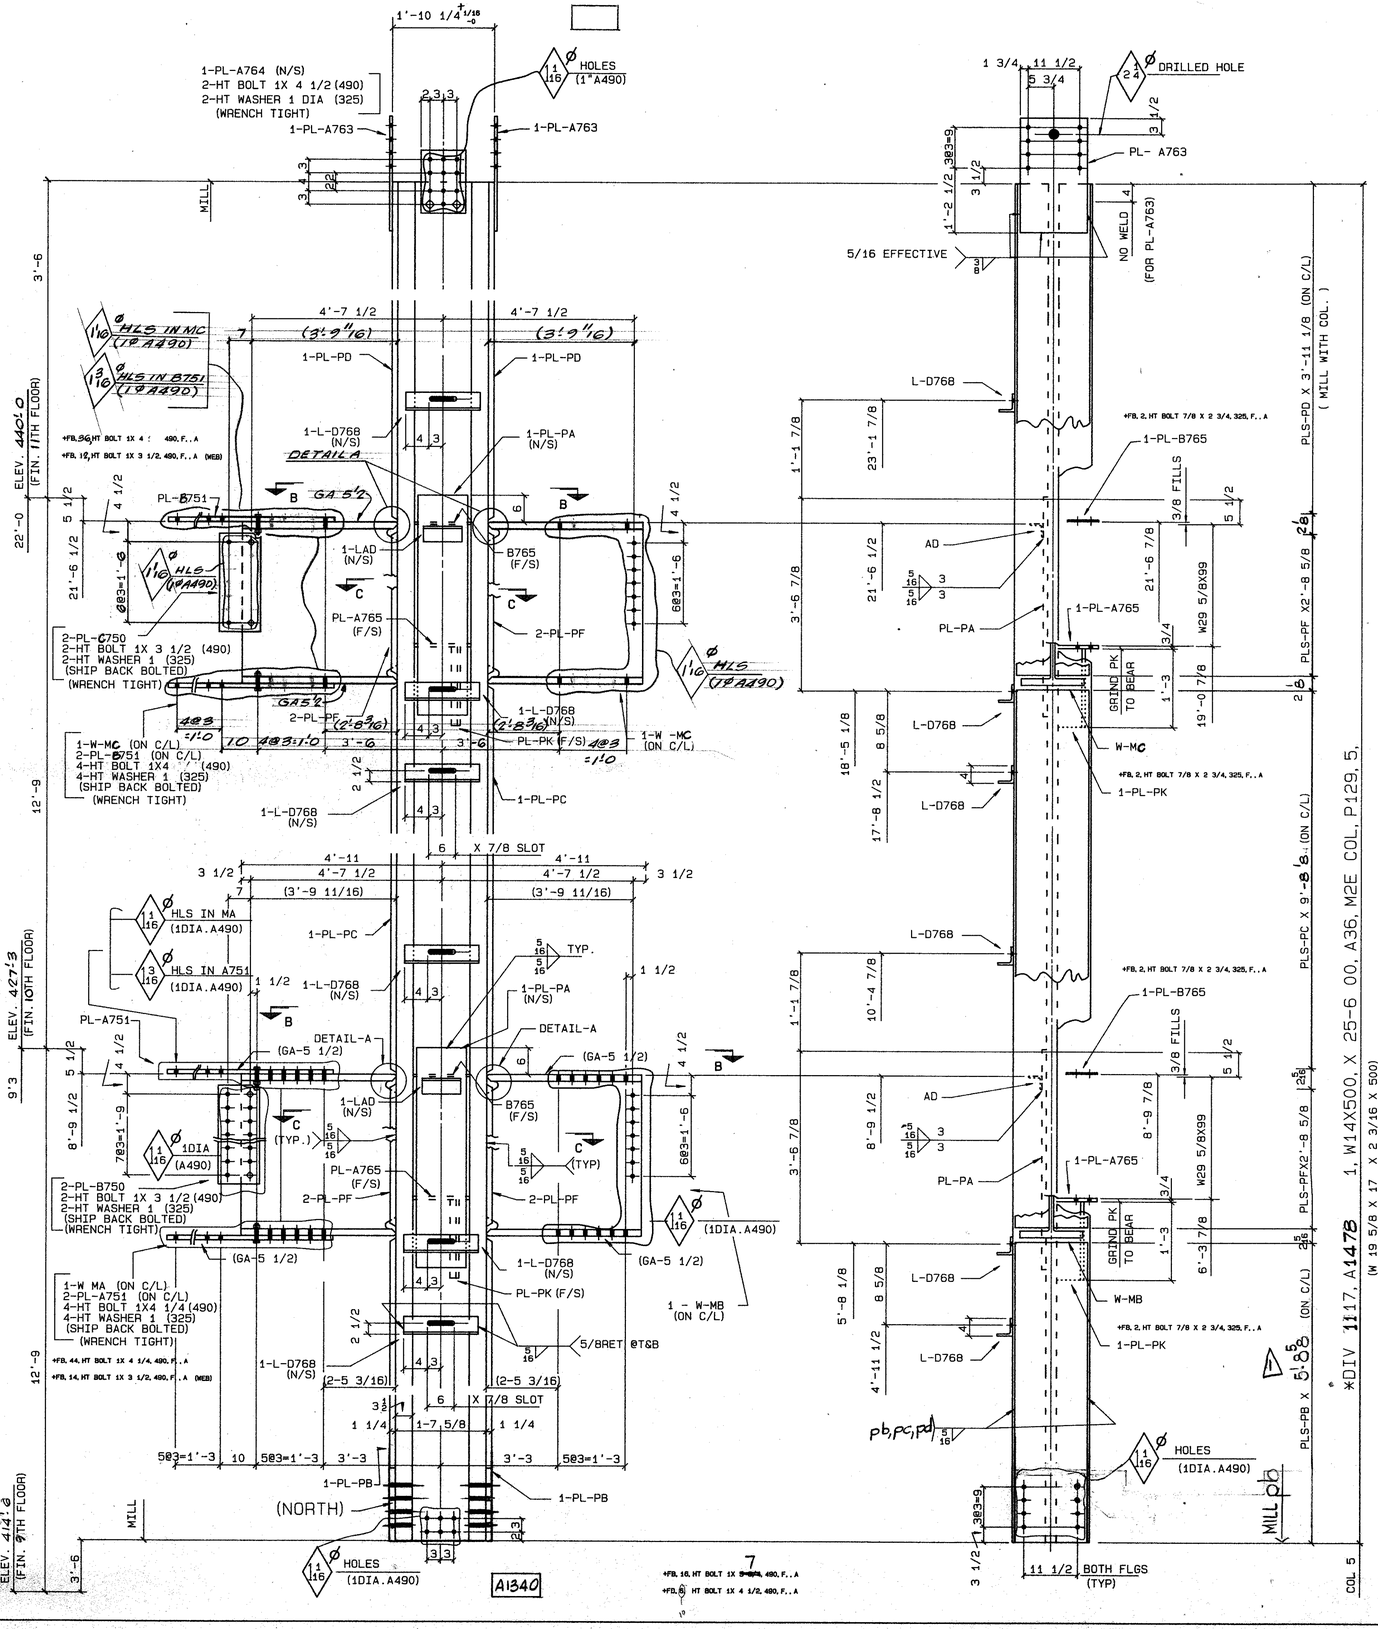


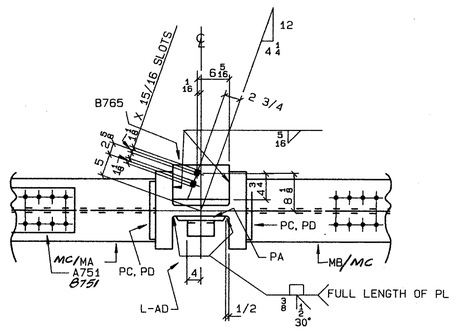

SECTION - B-B

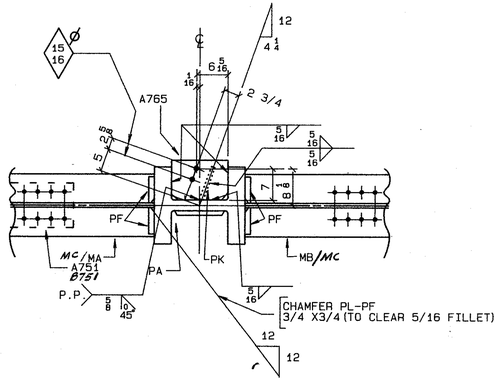

SECTION - C-C

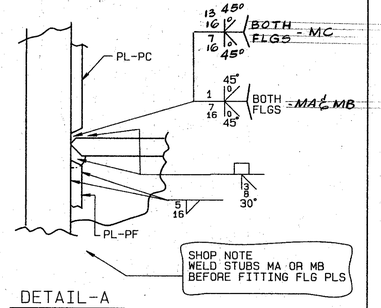

DETAIL-A

SHOP NOTES
MATERIAL G40.21-44W U/N
E70 SERIES ELECTRODES
REF. DWGS. E1C11, 9105, E118A, CW1, 9101, E117

June 10/85 R.
May 27/85

DIM'S SHOWN IN BRACKETS ARE BASED ON ACCURATE COL SIZES.

SHOP SCRIBE VISIBLE C/L ON BOTH FLGS & B/S WEB TOP & BOTT.

FOR 1DIA.A490

pb EXTENDED @ BASE

R 3	DATE	BY	SPEC	AS NOTED	FRANKEL STEEL LIMITED		
E 2	DATE	BY	HOLES	1 3/16 DIA U/N	220 ATTWELL DRIVE, UNIT 1, REXDALE, ONTARIO M9W 5B2		
V 1	DATE JUNE 10	BY JIM	FINISH	NONE			
MADE 27 GM	DATE MAY 85	SQUAD FR	PROJECT: 7 WORLD TRADE CENTER		CONTRACT 84-152	DWG. NO. 1478	
CHK'D 28 JM	DATE MAY 27		DETAIL: COLUMN (6TH TIER) ZONE 2				