

MATERIAL

HAND WRITTEN BILL REQD


: 2, PI 005 1/4 X00 3/8, X 0-6 1/2, PG1342, 44W, ... A
: 2, ST 8 X3 X .313 X 1-11 00, MF, A500GRB, P159, 22, . . . A
: 2, 9C15, X 0-9 1/2, MG, A36, P159, 23, . . A
: 2, PI 015 1/2 X01 1/2 X 4-1 1/2, K763, 44W, ... A
: 2, PI 006 1/2 X00 3/8, X 0-10 3/4, PF1342, 44W, . . . A
: 2, PI 017 7/8 X00 1/2, X 2-1 00, PH1342, 44W, BENT, . . . A
: 2, PI 006 1/2 X00 3/8, X 1-0 1/2, C765, 44W, ... A
: 2, PI 009 00 X01 00, X 3-7 1/2, A751, 44W, ... A
: 4, PI 010 1/2 X00 1/2 X 1-9 1/2, C750, 44W, ... A
: 4, L 6 X 4 X 5/15, X 0-9 1/2, AA1342, 44W, ... A
: 2, L 8 X 6 X 3/4, X 1-0 1/2, C769, 44W, ... A
: 2, L 3 X 3 X 3/8 X 0-8 00, AD, 44W, ... A
: 1, W36X280, X 4-0 3/8, MA, A36, PIE CUT A772, P96, 12, . A — CUT WITH MA13B2 (3:11 3/8)
: 1, W36X280, X 4-0 3/8, MB, A36, PIE CUT A773, P96, 5, . A
: 4, HTBOLT 1X3 1/2, . . 490, ... A
: 4, HTBOLT 1X 5 1/4, . . 490, ... A
: 12, HT WASHER 1, . . 325, ... A
~~+FB, 16S, HT WASHER, 1, 325, . . . A~~
: 1, 1F 3/16, X12-0 00, . A
: 1, 1F 5/16, X42-0 00, . A
: 1, 1F 1/2, X6-0 00, . A
: 1, 6G 1, X12-0 00, . A
: 1, 1F 3/8, X1-0 00, . A
: 1, 1F 1/4, X3-0 00, . A — CUT WITH MD13B2 (3:11 3/8)

1-W36x245x4'0 3/8-MC(A36)(PIE) CUT C776 P96/13
1- 1 -MD 1 1 1 B780 P.96/6
2-PI 9x 7/8 x 3'1 1/2 - B751
4-HT BOLT 1x 5 (490)

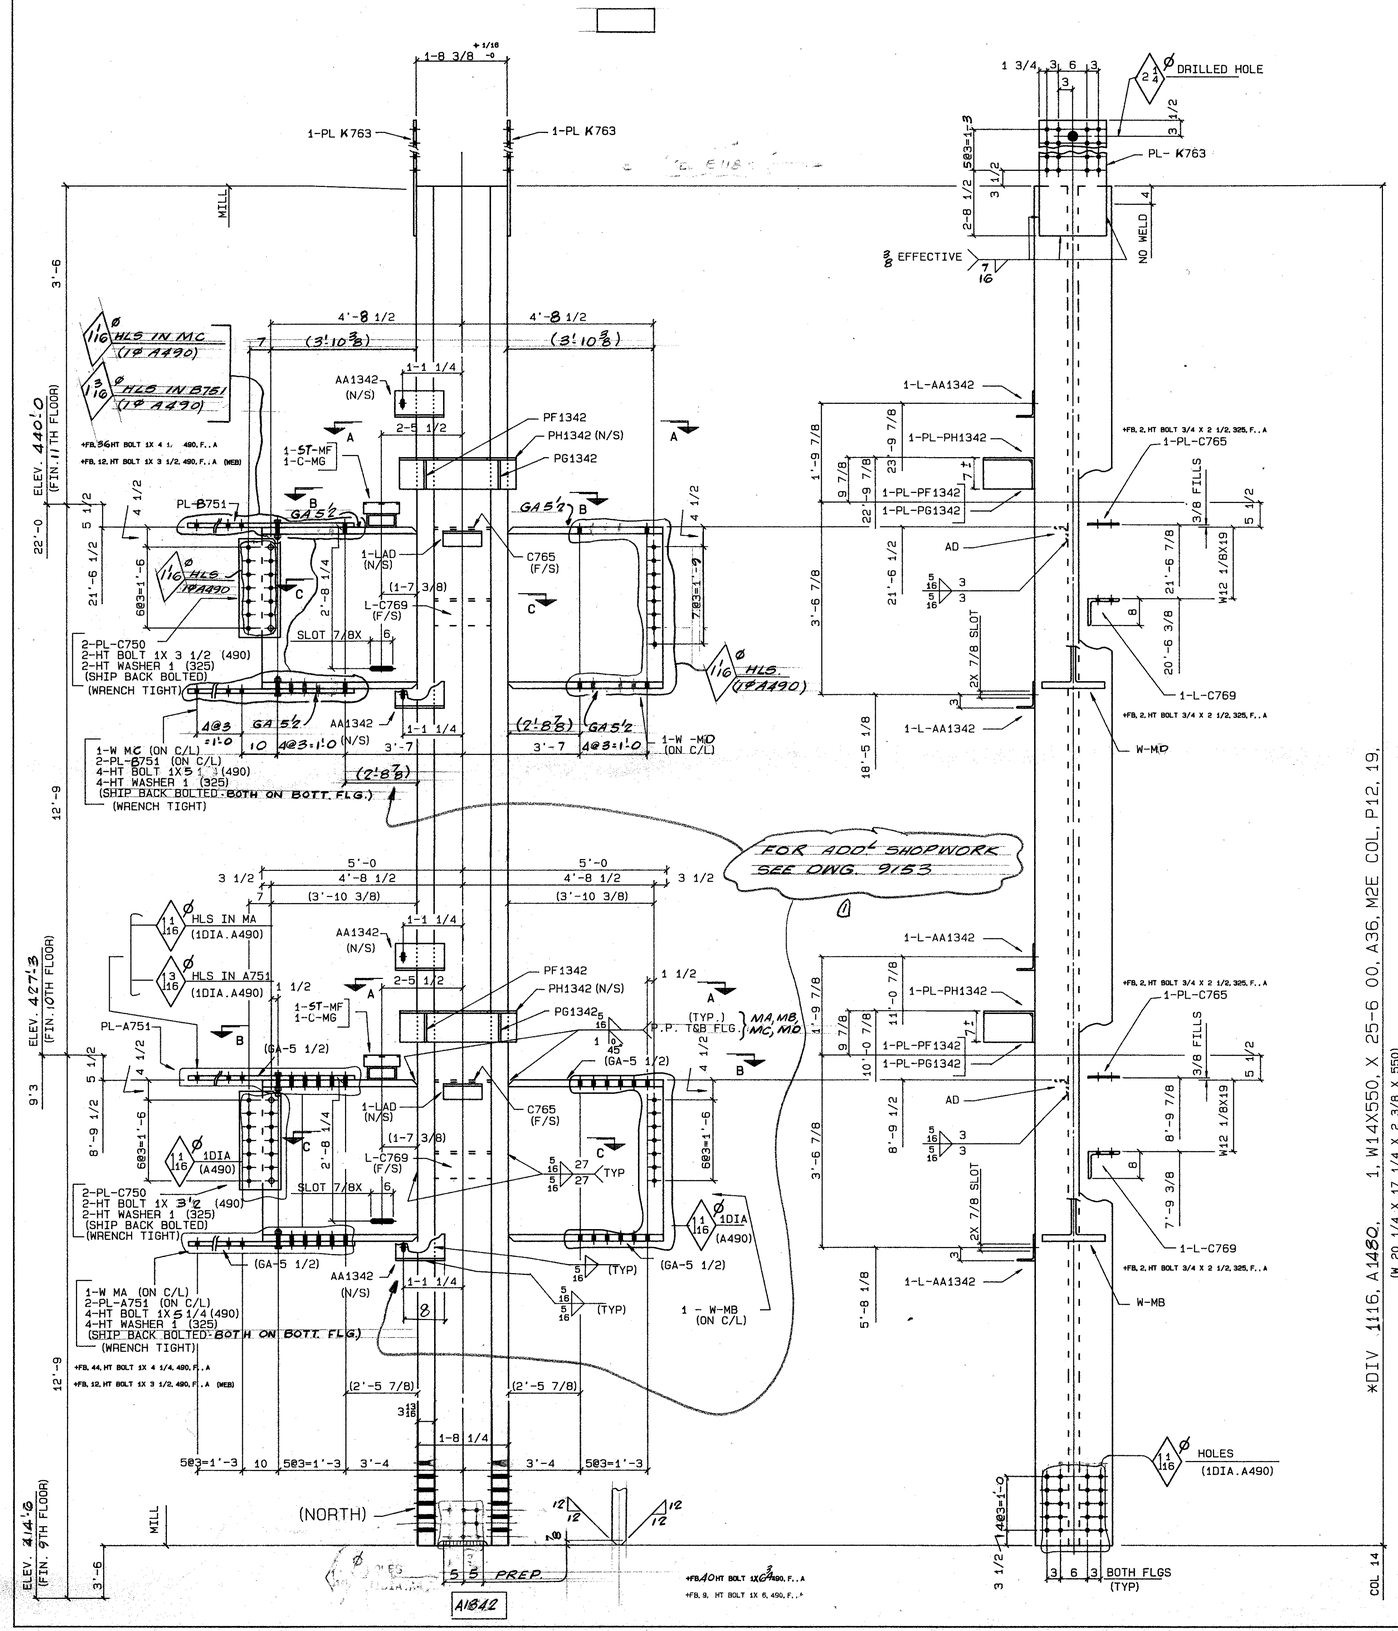


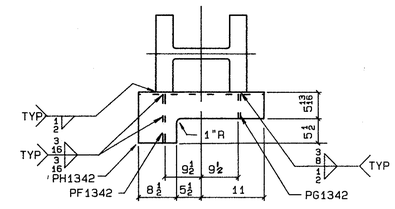

SECTION - A-A

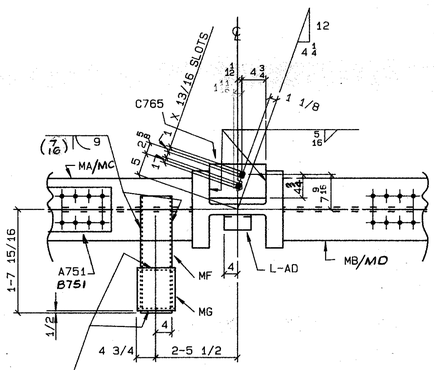

SECTION - B-B

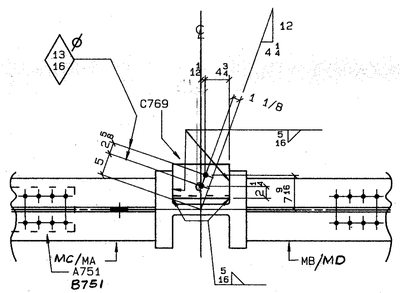

SECTION - C-C

FIELD BOLTS
8-3/4Ø HTB x 2 1/2 (325)
24-1Ø HTB x 3 1/2 (490)
36- x 4
44- x 4 1/2
40- x 6 3/4
144-1Ø HT WASH (325)

SHOP NOTES
MATERIAL G40.21-44W U/N
E70 SERIES ELECTRODES
REF.DWGS.E10,E11 9106, E118A, CW1, 9101, E117

June 5/85
DIM'S SHOWN IN BRACKETS ARE BASED ON ACCURATE COL SIZES.

SHOP SCRIBE VISIBLE C/L ON BOTH FLGS & B/S WEB TOP & BOTT.

FOR 1DIA.A490

*DIV 1116, A1480, 1, W14X550, X 25-6 00, A36, M2E COL, P12, 19, (W 20 1/4 X 17 1/4 X 2 3/8 X 550)

R	3	DATE	BY	SPEC	AS NOTED	FRANKEL STEEL LIMITED	
E	2	DATE	BY	HOLES	1 3/16 DIA U/N	220 ATTWELL DRIVE, UNIT 1, REXDALE, ONTARIO M9W 5B2	
V	1	DATE JULY/6/85	BY GM	FINISH	NONE		
NOTE:							
MADE 27	GM	DATE MAY 8/85	SQUAD FR	PROJECT: 7 WORLD TRADE CENTER		CONTRACT 84-152	DWG. NO. 1480
CHK'D 28	[illegible]	DATE 28/MAY/85		DETAIL: COLUMN (6TH TIER) ZONE 2			