


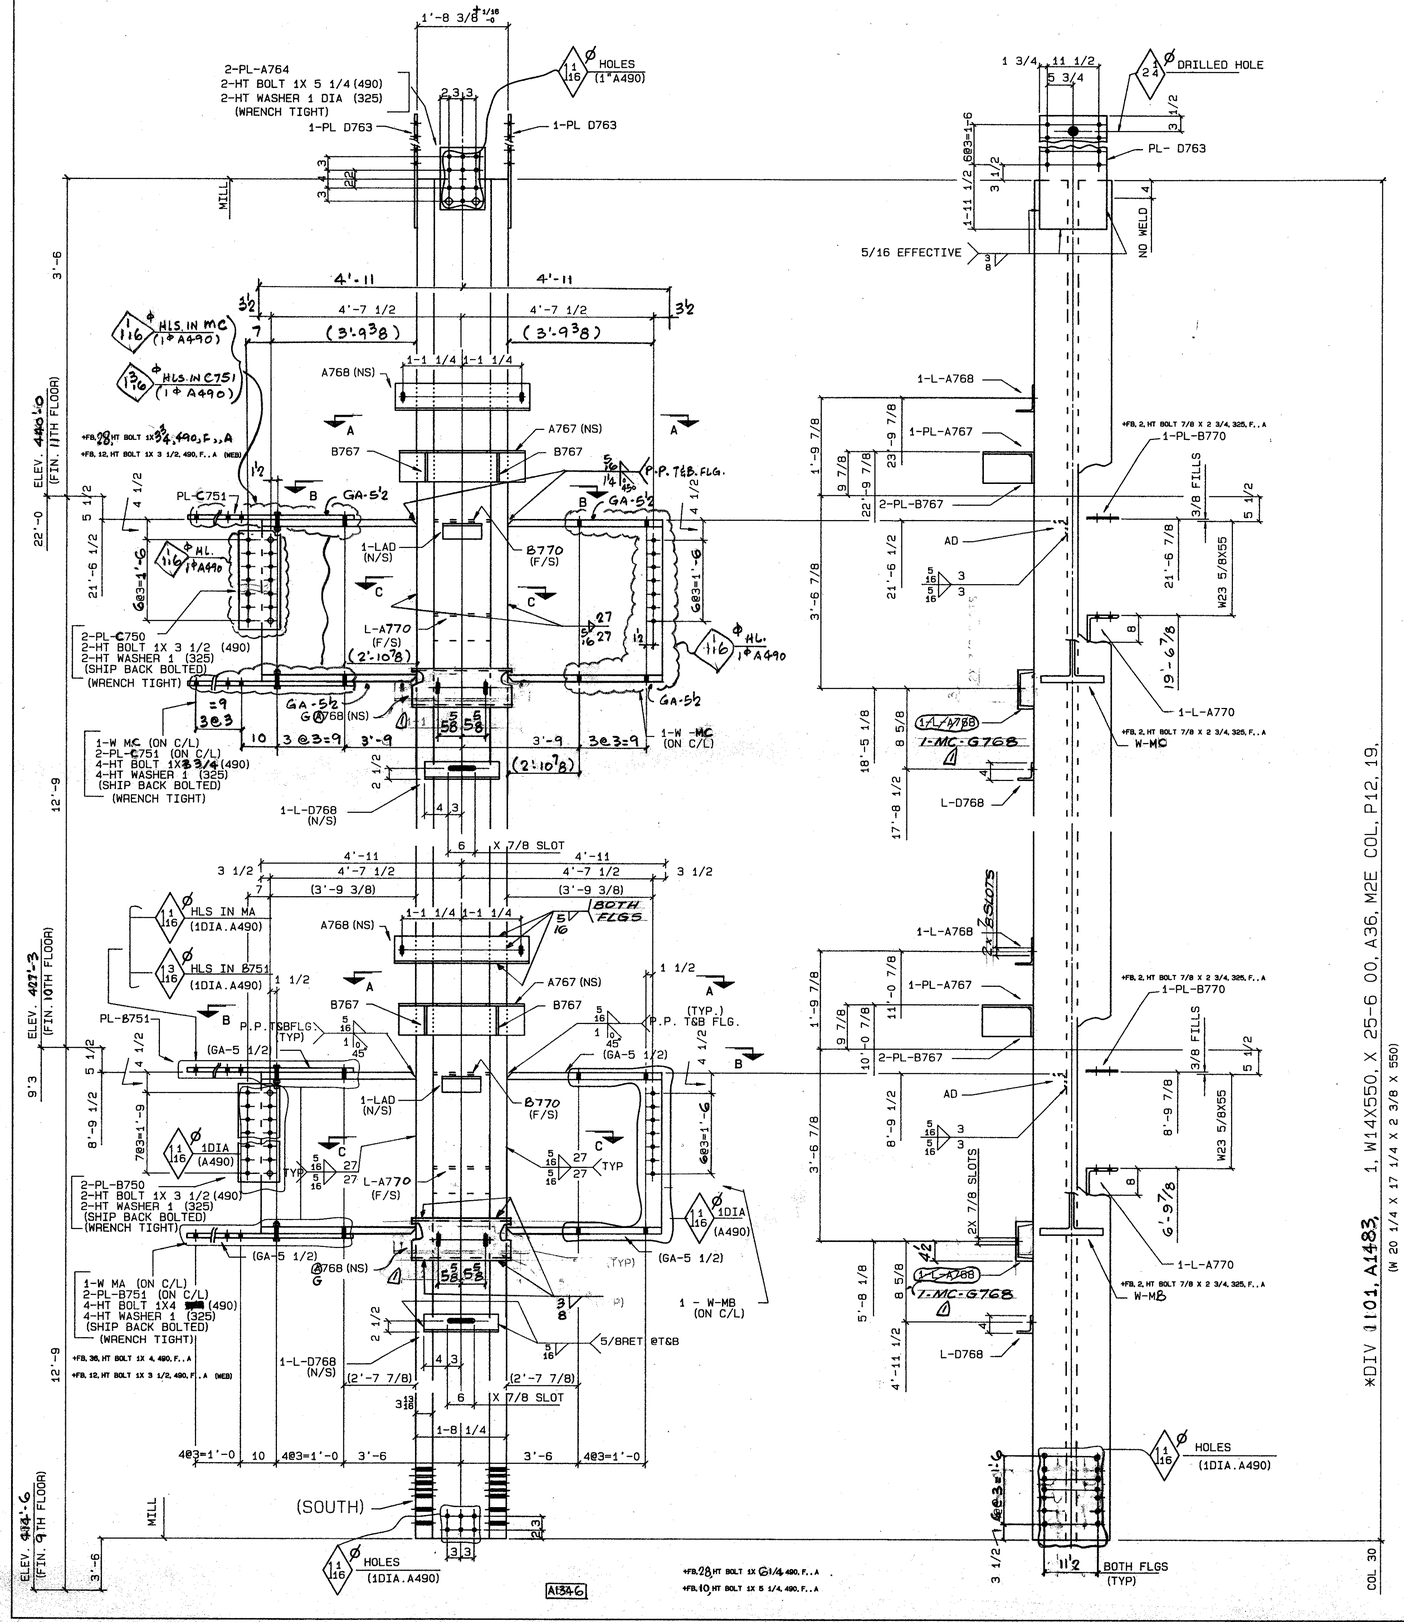


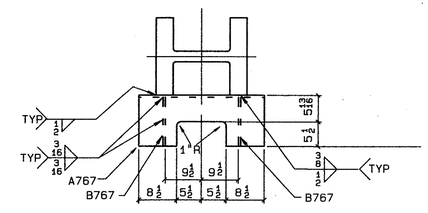

SECTION - A-A

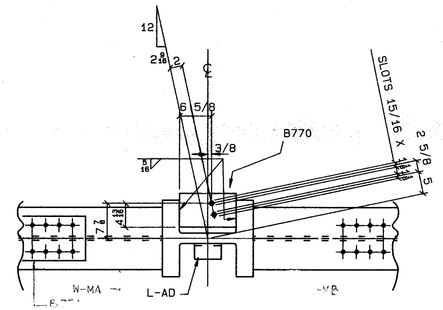

SECTION - B-B

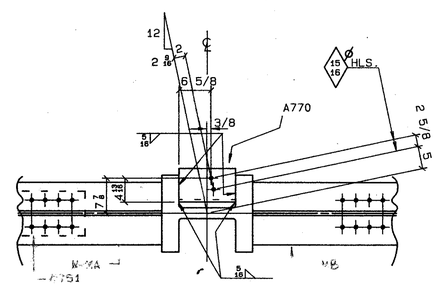

SECTION-C-C

MATERIAL

: 2, PI 010 00 X00 5/8, X 1-2 00, A764, 44W, ... A
: 2, PI 015 00 X00 3/4, X 3-7 1/2, D763, 44W, ... A
: 4, PI 006 1/2 X00 3/8, X 0-10 3/4, B767, 44W, . . . A
: 2, PI 017 7/8 X00 1/2, X 2-4 00, A767, 44W, BENT, . . . A
: 2, PI 006 1/2 X00 3/8, X 1-0 1/2, B770, 44W, ... A
: 2, PI 009 00 X00 7/8, X 3-1 1/2, B751, 44W, ... A
: 2, PI 010 1/2 X00 1/2, X 2-0 1/2, B750, 44W, ... A
2 : 2, L 6 X 4 X 5/16, X 2-6 00, A768, 44W, ... A
: 2, L 8 X 6 X 3/4, X 1-0 1/2, A770, 44W, ... A
: 2, L 3 X 3 X 3/8, X 0-8 00, AD, 44W, ... A
: 2, L 4 X 3 X 3/8, X 1-2 00, D768, 44W, ... A
: 1, W36X245, X 3-11 3/8, MA, A36, PIE CUT C774, P96, 9, . A
: 1, W36X245, X 3-11 3/8, MB, A36, PIE CUT B774, P96, 9, . A
: 2, HTBOLT 1X5 1/4, . . 490, ... A
: 4, HTBOLT 1X3 1/2, . . 490, ... A
: 4, HTBOLT 1X4, . . 490, ... A
: 14, HT WASHER 1, . . 325, . . . A
~~: FB, 142, HT WASHER 1, 325, . . A~~
: 1, 1F 3/16, X12-0 00, . A
: 1, 1F 5/16, X36-0 00, . A
: 1, 1F 1/2, X3-6 00, . A
: 1, 6G 1, X6-0 00, . A
: 1, 1F 3/8, X8-0 00, . A
: 2, W36X210, X 3-11 3/8, MC, A36, PIE CUT B782, P96, 11, . A
: 2, PI 10½ x 1½ x 1'-9½ ~ C750
: 2, PI 9 x ¾ x 2'-7½ ~ C751
: 4, HT BOLT 1 x 3¾ , , , 490, , , , , A
: 1, 6G 1 1/4, X 6-0 00, , A
2 : 2-9MC x 25.4 x 1'-10 - G768 (A36) (P217/2)

FIELD BOLTS

28 - 1ø HT BOLT x 6¼ (A490)
10 - × 5¼
24 - × 3½
36 - × 4
28 - × 3¾
8 ~ ⅞ø HT BOLT x 2¾ (A325)
126 ~ 1ø HT WASHER

SHOP NOTES
MATERIAL G40.21-44W U/N
E70 SERIES ELECTRODES
REF. DWGS. E10, E11, 9111, E117, E118A, 9101, CW-1

June 10/85R
June 5/85

DIM'S SHOWN IN BRACKETS ARE BASED ON ACCURATE COL SIZES.

SHOP SCRIBE VISIBLE C/L ON BOTH FLGS & B/S WEB TOP & BOTT.

FOR 1DIA.A490

*DIV 1101, A1483, 1, W14X550, X 25-6 00, A36, M2E COL, P12, 19, (W 20 1/4 X 17 1/4 X 2 3/8 X 550) COL 30

X30'

R 3 DATE BY	SPEC AS NOTED	FRANKEL STEEL LIMITED			
E 2 DATE BY	HOLES 1 3/16 DIA U/N	220 ATTWELL DRIVE, UNIT 1, REXDALE, ONTARIO M9W 5B2			
V 1 DATE JUNE 10/85 BY GM	FINISH NONE				
MADE 27 H.Y DATE 29 MAY 85	SQUAD FR	PROJECT: 7 WORLD TRADE CENTER		CONTRACT	DWG. NO.
CHK'D 28 Jim DATED 31 MAY		DETAIL: COLUMN (6TH TIER) ZONE 2		84-152	1483