


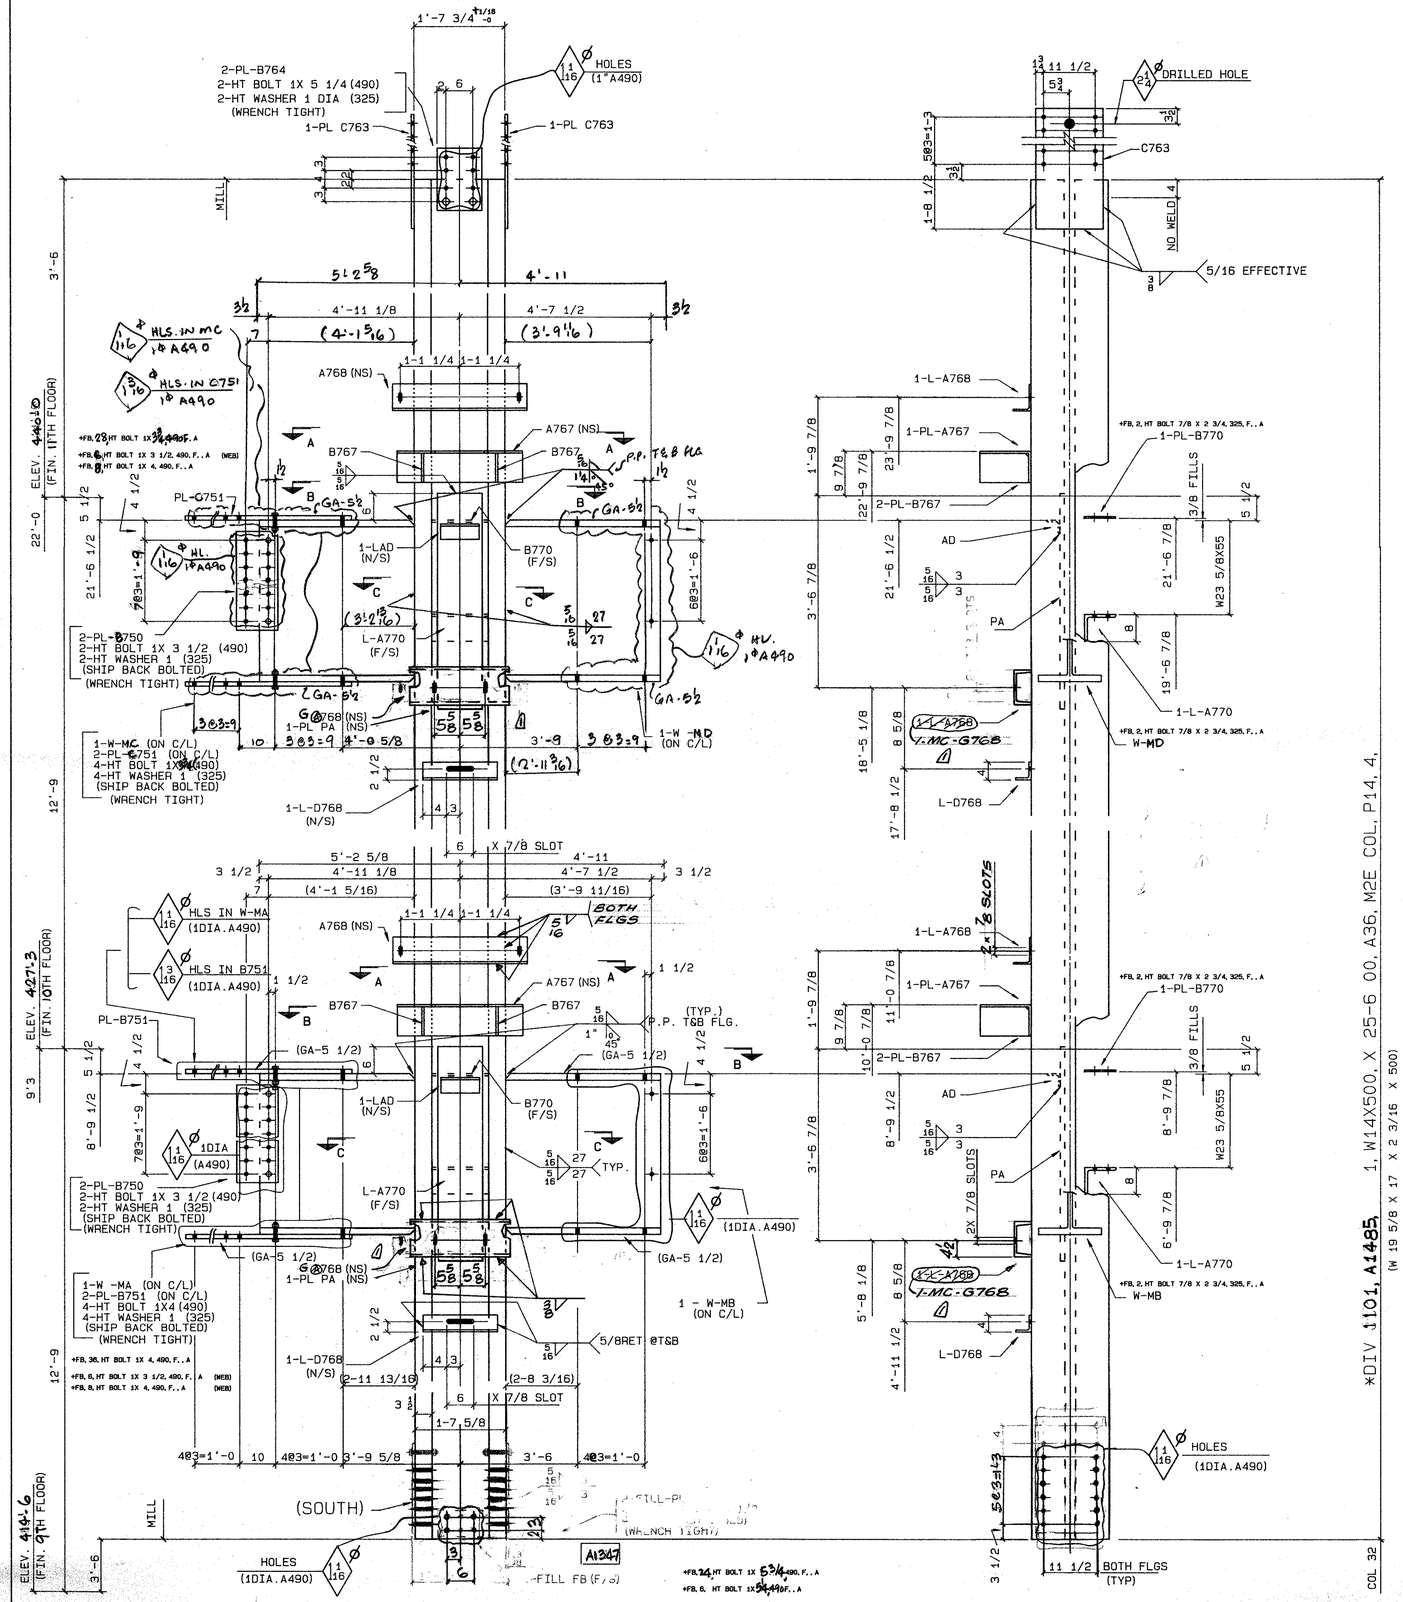


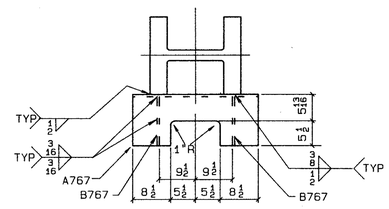

SECTION - A-A

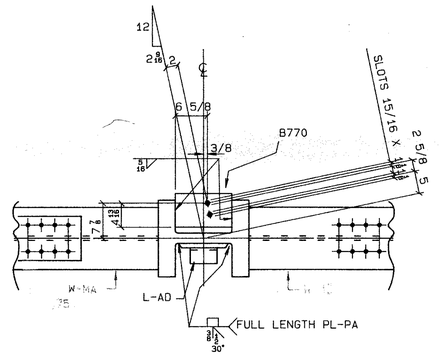

SECTION - B-B

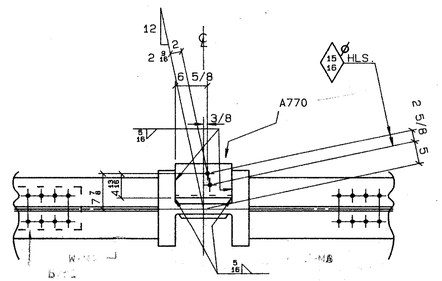

SECTION-C-C

MATERIAL

: 2, PI 015x034x(1'-7 1/2) - C751 (44W) . . A
: 2, PI 006 1/2 X00 3/8, X 0-10 3/4, B767, 44W, ... A
: 2, PI 010 00 X00 5/8, X 1-2 00, B764, 44W, ... A
: 2, PI 017 7/8 X00 1/2, X 2-4 00, A767, 44W, BENT. . . . A
: 2, PI 015 00 X00 5/8, X 3-1 1/2, C763, 44W, ... A
: 2, PI 006 1/2 X00 3/8, X 1-0 1/2, B770, 44W, ... A
: 2, PI 009 00 X00 7/8, X 3-1 1/2, B751, 44W, ... A
: 2, PI 010 1/2 X00 1/2, X 2-0 1/2, B750, 44W, ... A
: 2, L 6 X 4 X 5/16, X 2-6 00, A768, 44W, ... A
: 2, L 8 X 6 X 3/4, X 1-0 1/2, A770, 44W, ... A
: 2, L 3 X 3 X 3/8, X 0-8 00, AD, 44W, ... A — CUT WITH MB1484 (31.7 3/4)
: 2, L 4 X 3 X 3/8, X 1-2 00, D768, 44W, ... A
: 1, W36X245, X(4'-3 5/16, MA, A36, P1E CUT C774, P96, 9, . A
: 1, W36X245, X 3-11 11/16, MB, A36, P1E CUT B774, P96, 9, . A
: 2, HTBOLT 1X5 1/4, . . 490, ... A
: 4, HTBOLT 1X3 3/4 . . . 490, ... A
: 4, HTBOLT 1X3 1/2, . . 490, ... A
: 4, HTBOLT 1X4, . . 490, ... A
: 14, HT WASHER 1, . . 325, ... A

: 1, 1F 3/8, X8-0 00, . A
: 1, 1F 3/16, X12-0 00, . A
: 1, 1F 5/16, X42-0 00, . A
: 1, GG 1, X6-0 00, . A
: 1, 1F 1/2, X3-6 00, . A
: 1, 3G 10.0, X16-0 00, . A
: 2, PI 011 1/2 X00 3/8, X 4-0 00, PA, 44W, P2S, . . . A — CUT WITH MD1484 (31.7 3/4)
+FB, 13B, HT WASHER 1, 325, . . A
1, W36x210, X 4'-3 5/16, MC, A36, PIG. CUT C782, P96, 11
1, x 3'-11 11/16, MD, B782,
: 1, GG 11/4, X 6-0
2-9MC x 25.4 x 1'-10 - G768 (A36) (P217/2)

FIELD BOLTS

28 - 1ϕ HT BOLT x 3 3/4 (A490)
12 - x 3 1/2
52 - x 4
24 - x 5 3/4
6 - x 5 1/4
8 - 7/8ϕ HT BOLT x 2 3/4 (A325)
122 - 1ϕ HT WASHER (A325)

SHOP NOTES
MATERIAL G40.21-44W U/N
E70 SERIES ELECTRODES
REF. DWGS. E10, E11, E117, E118A, CW-1, 9111, 9101

June 7/85 R
May 30/85

DIM'S SHOWN IN BRACKETS ARE BASED ON ACCURATE COL SIZES.

SHOP SCRIBE VISIBLE C/L ON BOTH FLGS & B/S WEB TOP & BOIT.

FOR 1DIA.A490

R 3 DATE BY	SPEC AS NOTED	FRANKEL STEEL LIMITED			
E 2 DATE BY	HOLES 1 3/16 DIA U/N	220 ATTWELL DRIVE, UNIT 1, REXDALE, ONTARIO M9W 5B2			
V 1 DATE JUNE 6/85 BY GM	FINISH NONE				
MADE 27 HY DATE 24 MAY 85	SQUAD FR	PROJECT: 7 WORLD TRADE CENTER	CONTRACT 84-152	DWG. NO. 1485	
CHK'D 28 JM DATE 28 MAY		DETAIL: COLUMN (6TH TIER) ZONE 2			