FIN 21ST FLOOR EL567'-6 | 11'-3 | FIN 22ND FLOOR EL582'-3 | 26'-0 | FIN 23RD FLOOR EL597'-0

14'-9 | 14'-9 | 3'-6

NOTES! MATERIAL G40.21 44W U/NOTED
E70 SERIES ELECTRODES
REF DWGS E117: E118: E118A
E 22/23: E122. 9154. 9155.
9167. 9168. CW3. CW4


DIM'S SHOWN IN BRACKETS ARE BASED ON ACCURATE COL SIZES.
SHOP SCRIBE VISIBLE C/L ON BOTH FLGS & B/S WEB TOP & BOTT.

W14×500 GA/10A

MASTER EAST WALL

9 5th GA/10A
1 GA/10A GA/10A
3 GA/10A GA/10A
5 GA/10A GA/10A
7 GA/10A GA/10A
9 GA/10A GA/10A
1 5A... GA/10A

W14×426 | W14×4" | SPLICE GA/10A

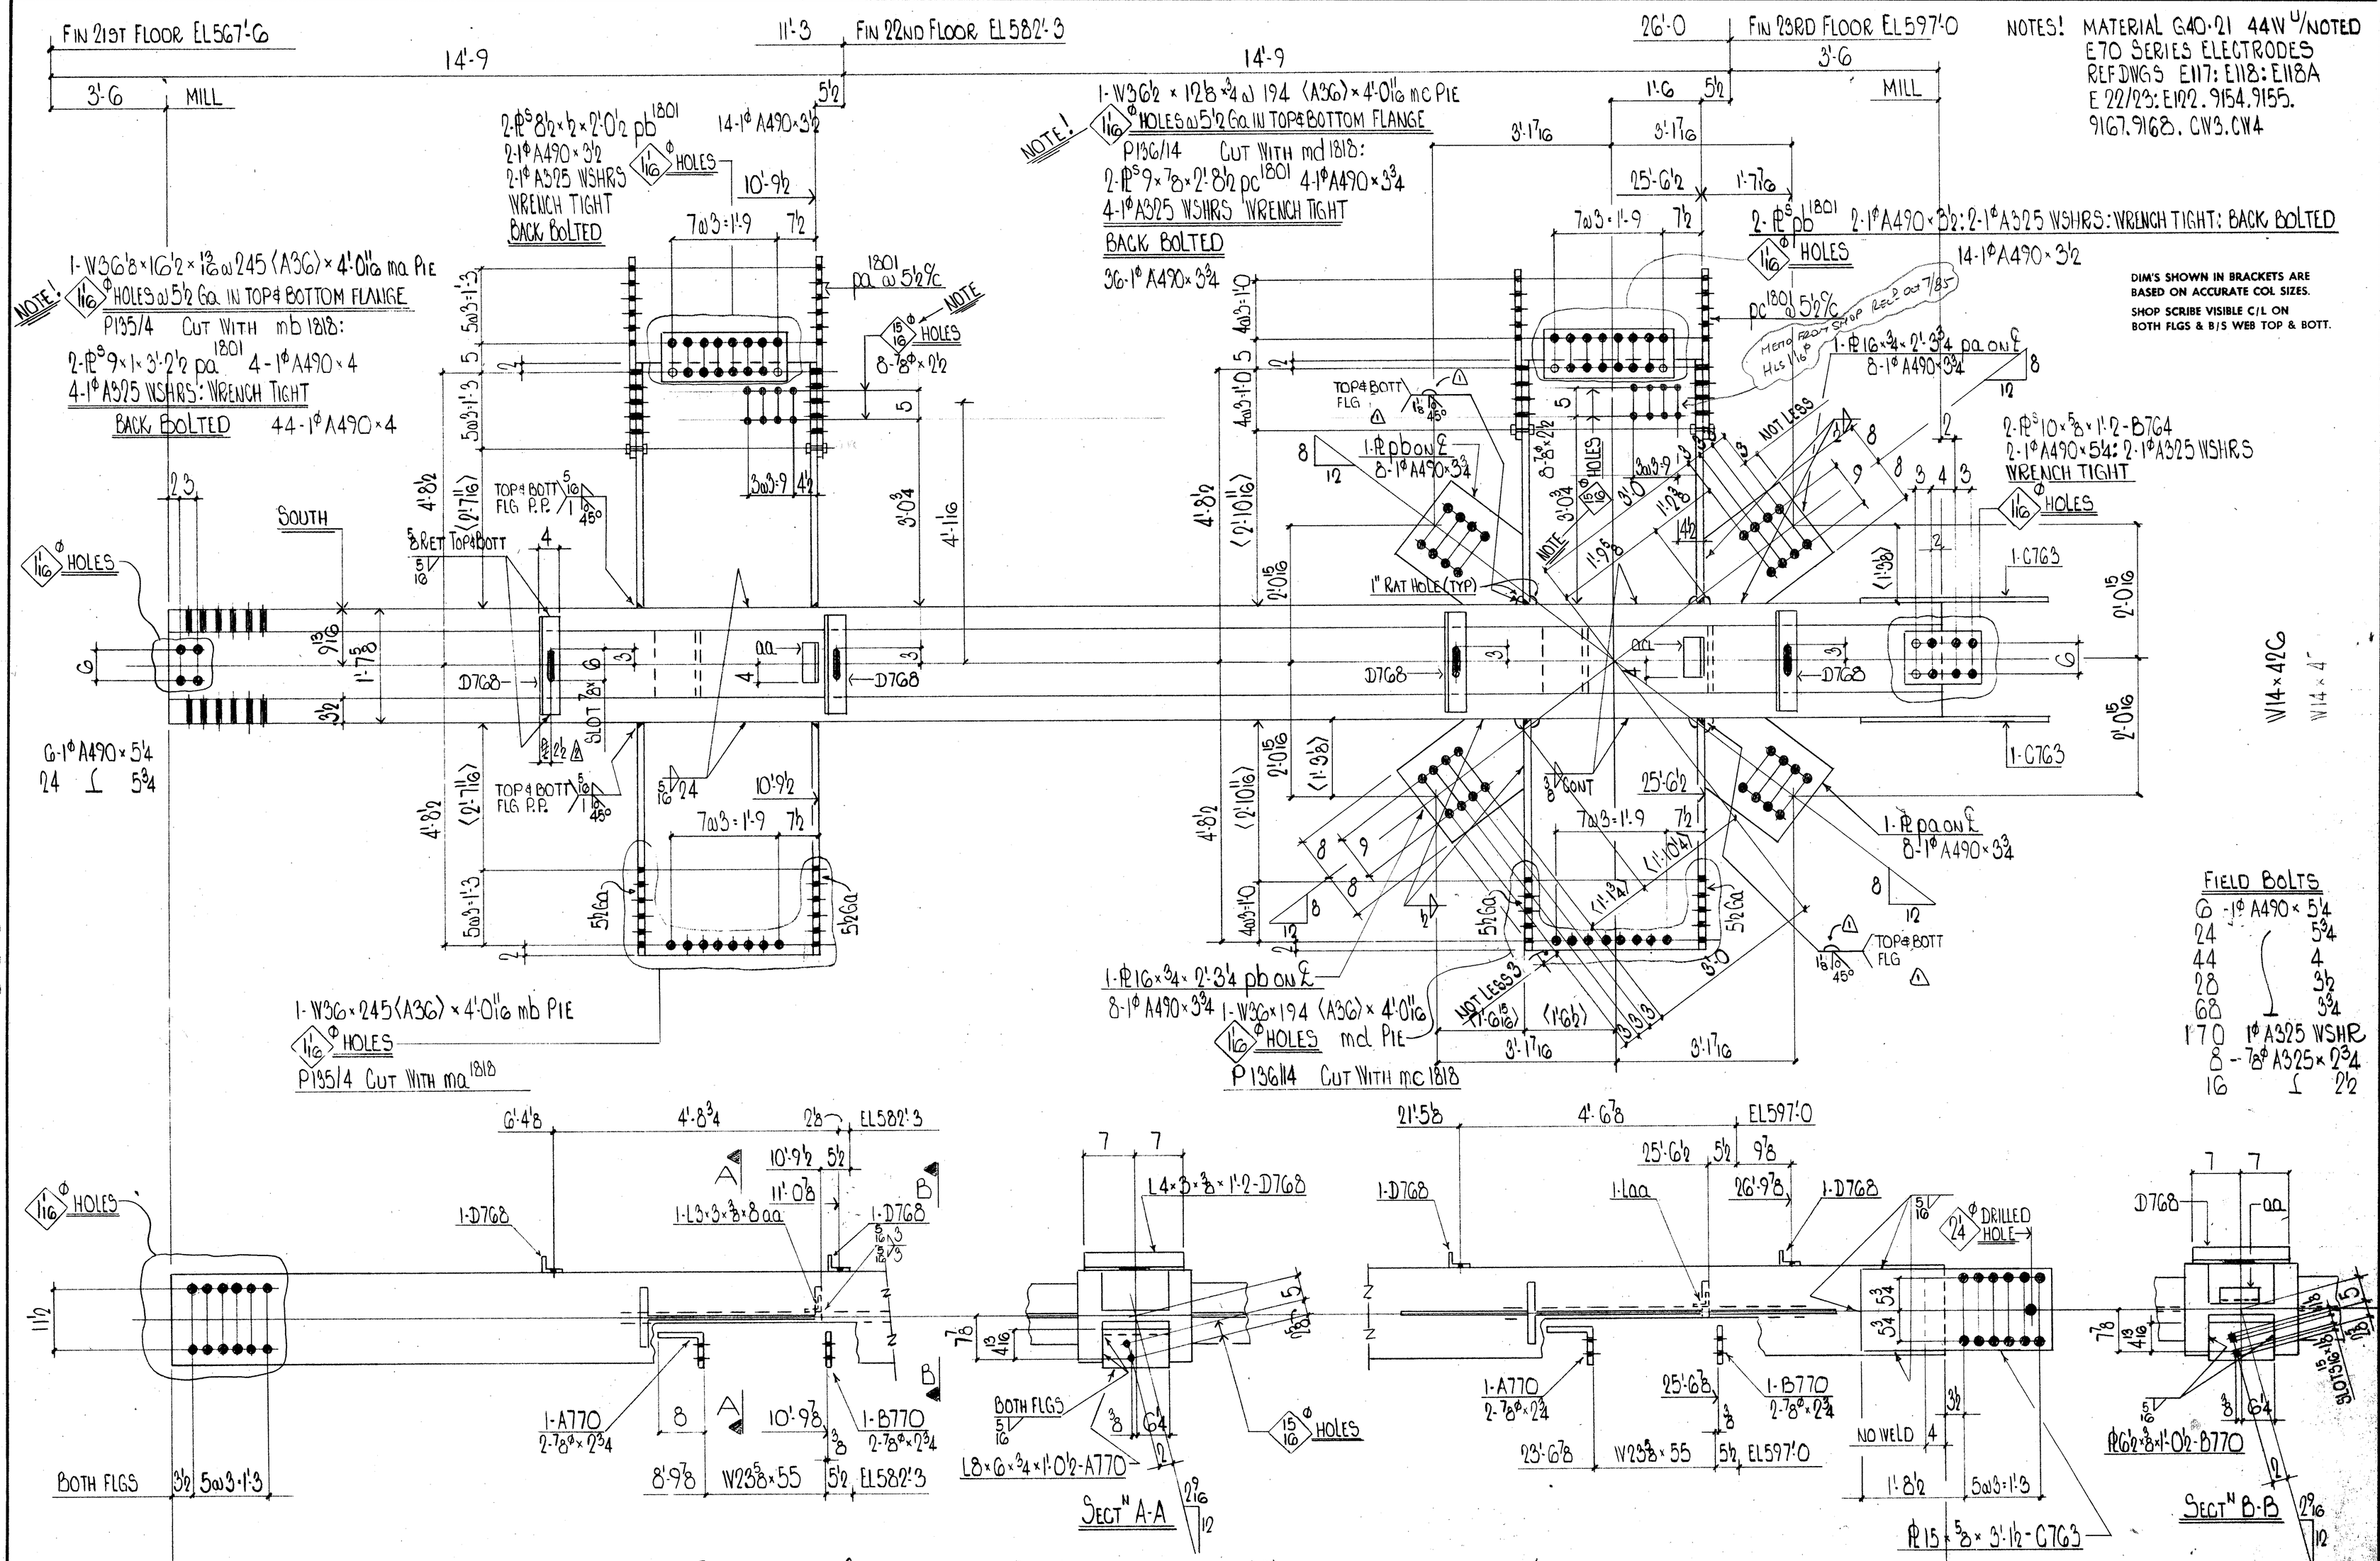

37 A1804 ONE W14×500 W19⅝×17×2 3/16 ω 500 (A36) × 29'-6 MILL 2 ENDS P19/10 FOR 1ϕ A490

DIV 2307

REVISED			
DATE ___ BY ___		OPEN HOLES	1 1/16 ϕ U/N
DATE ___ BY ___		PAINT	NONE
DATE ___ BY ___		ERECTED BY	
DATE OCT 1 85 BY HSS	GA-L-D768 REV. 4	FIELD PAINT	
DATE July 25 BY JM	X38-WELD FOR mc & md 3	INSPECTION	

12TH TIER COLUMNS 37
7 WORLD TRADE CENTER
TISHMAN CONSTRUCTION — CUSTOMER
EMERY ROTH & SONS PC — ARCHITECT
IRWIN G CANTOR PC — ENGINEER

FRANKEL STEEL LIMITED
220 ATTWELL DRIVE UNIT 1 REXDALE, ONTARIO M9W 5B2
SQUAD FR
MADE BY DATE July 9 CHKD. BY OW DATE July 9
CONT. No. 84-152 SHEET 1804

Oct 1/85 R
July 12/85 July 25/85 X