


A1974

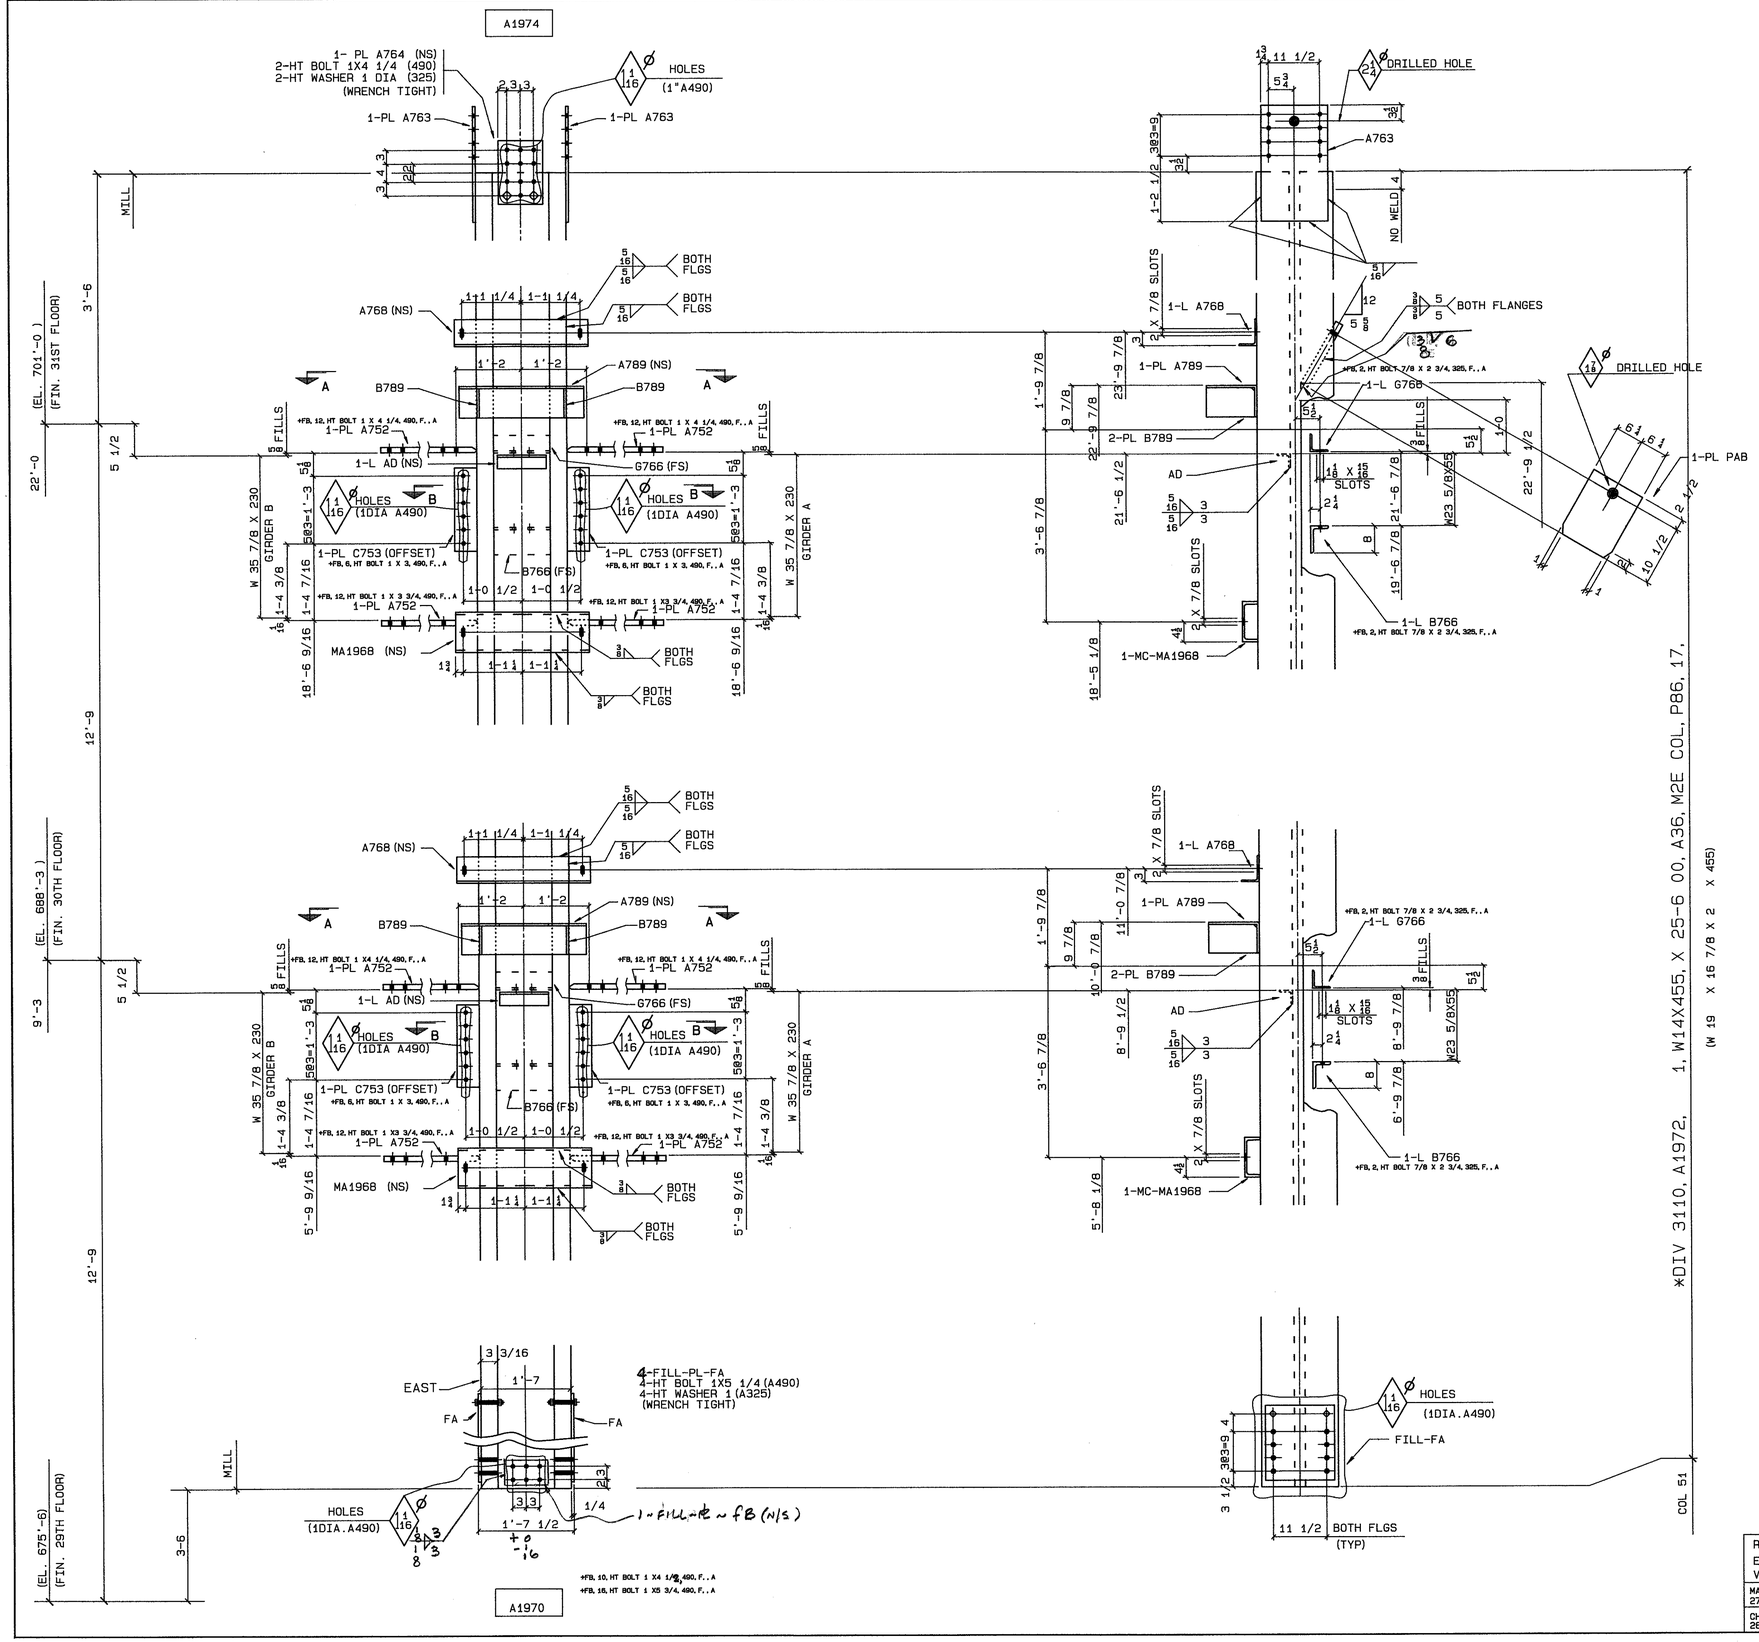

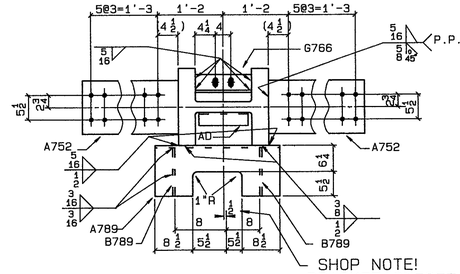

SECTION A-A

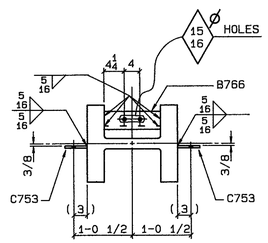

SECTION B-B

(EL. 675'-6)
(FIN. 29TH FLOOR)
3-6
12'-9

COL 51

*DIV 3110, A1972, 1, W14X455, X 25-6 00, A36, M2E COL, P86, 17, (W 19 X 16 7/8 X 2 X 455)

MATERIAL

: 4, PI 015 00 X00 7/8, X 1-4 1/2, FA, 44W, ... A
: 8, PI 012 00 X00 3/4, X 1-9 1/2, A752, 44W, P1E, . . . A
: 4, PI 005 00 X00 1/2, X 1-6 1/2, C753, 44W, ... A
: 2, PI 018 1/4 X00 1/2, X 2-4 00, A789, 44W, BENT, . . . A
: 4, PI 006 1/2 X00 3/8, X 0-11 1/4, B789, 44W, ... A
: 2, PI 015 00 X00 5/8, X 2-1 1/2, A763, 44W, ... A
: 1, PI 010 00 X00 5/8, X 1-2 00, A764, 44W, ... A
: 2, 9MC25.4, X 2-6 00, MA1968, A36, , P217, 2, . A
: 2, L 6 X 4 X 5/16, X 2-6 00, A768, 44W, ... A
: 2, L 4 X 4 X 3/8, X 1-0 1/2, G766, 44W, ... A
: 2, L 8 X 4 X 3/4, X 1-0 1/2, B766, 44W, ... A
: 2, L 3 X 3 X 3/8, X 0-8 00, AD, 44W, ... A
: 2, HT BOLT 1 X 4 1/4, , 490, ... A
: 6, HT WASHER 1 . . . 325, ... A
: 1, PI 012 1/2 X01 3/4, X 1-1 00, PAB, 44W, ... A
+FB, 14, HT WASHER 1, 325, . . A
: 1, 1F 3/16, X 12-0 00, . A
: 1, 1F 5/16, X 43-0 00, . A
: 1, 1F 3/8, X 3-0 00, . A
: 1, 1F 1/2, X 4-0 00, . A

: 1, 1G 5/8, X 8-0 00, . A
: 1-L~6½x1/8x9½~FB. 44W
: 4, HT Bolt 1x5¼ (490)

SHOP NOTES
MATERIAL G40.21 44W U/N
E70 SERIES ELECTRODES
REF. D1AG'S E30, E31, 9143, 9156, E118, E118A, CW-2

DIM'S SHOWN IN BRACKETS ARE BASED ON ACCURATE COL SIZES.

SHOP SCRIBE VISIBLE C/L ON BOTH FLGS & B/S WEB TOP & BOTT.

FOR 1 DIA A490

Aug 19/85

R	3	DATE	BY	SPEC	AS NOTED	FRANKEL STEEL LIMITED	
E	2	DATE	BY	HOLES	1 3/16 D1A U/N	220 ATTWELL DRIVE, UNIT 1, REXDALE, ONTARIO M9W 5B2	
V	1	DATE	BY	FINISH	NONE		
MADE 27 H.Y.		DATE 18JUL85	SQUAD FR	PROJECT: 7 WORLD TRADE CENTER		CONTRACT 84-152	DWG. NO. 1972
CHK'D 28 GM		DATE AUG 14/85		DETAIL: COLUMN (16TH TIER) (ZONE 3)			