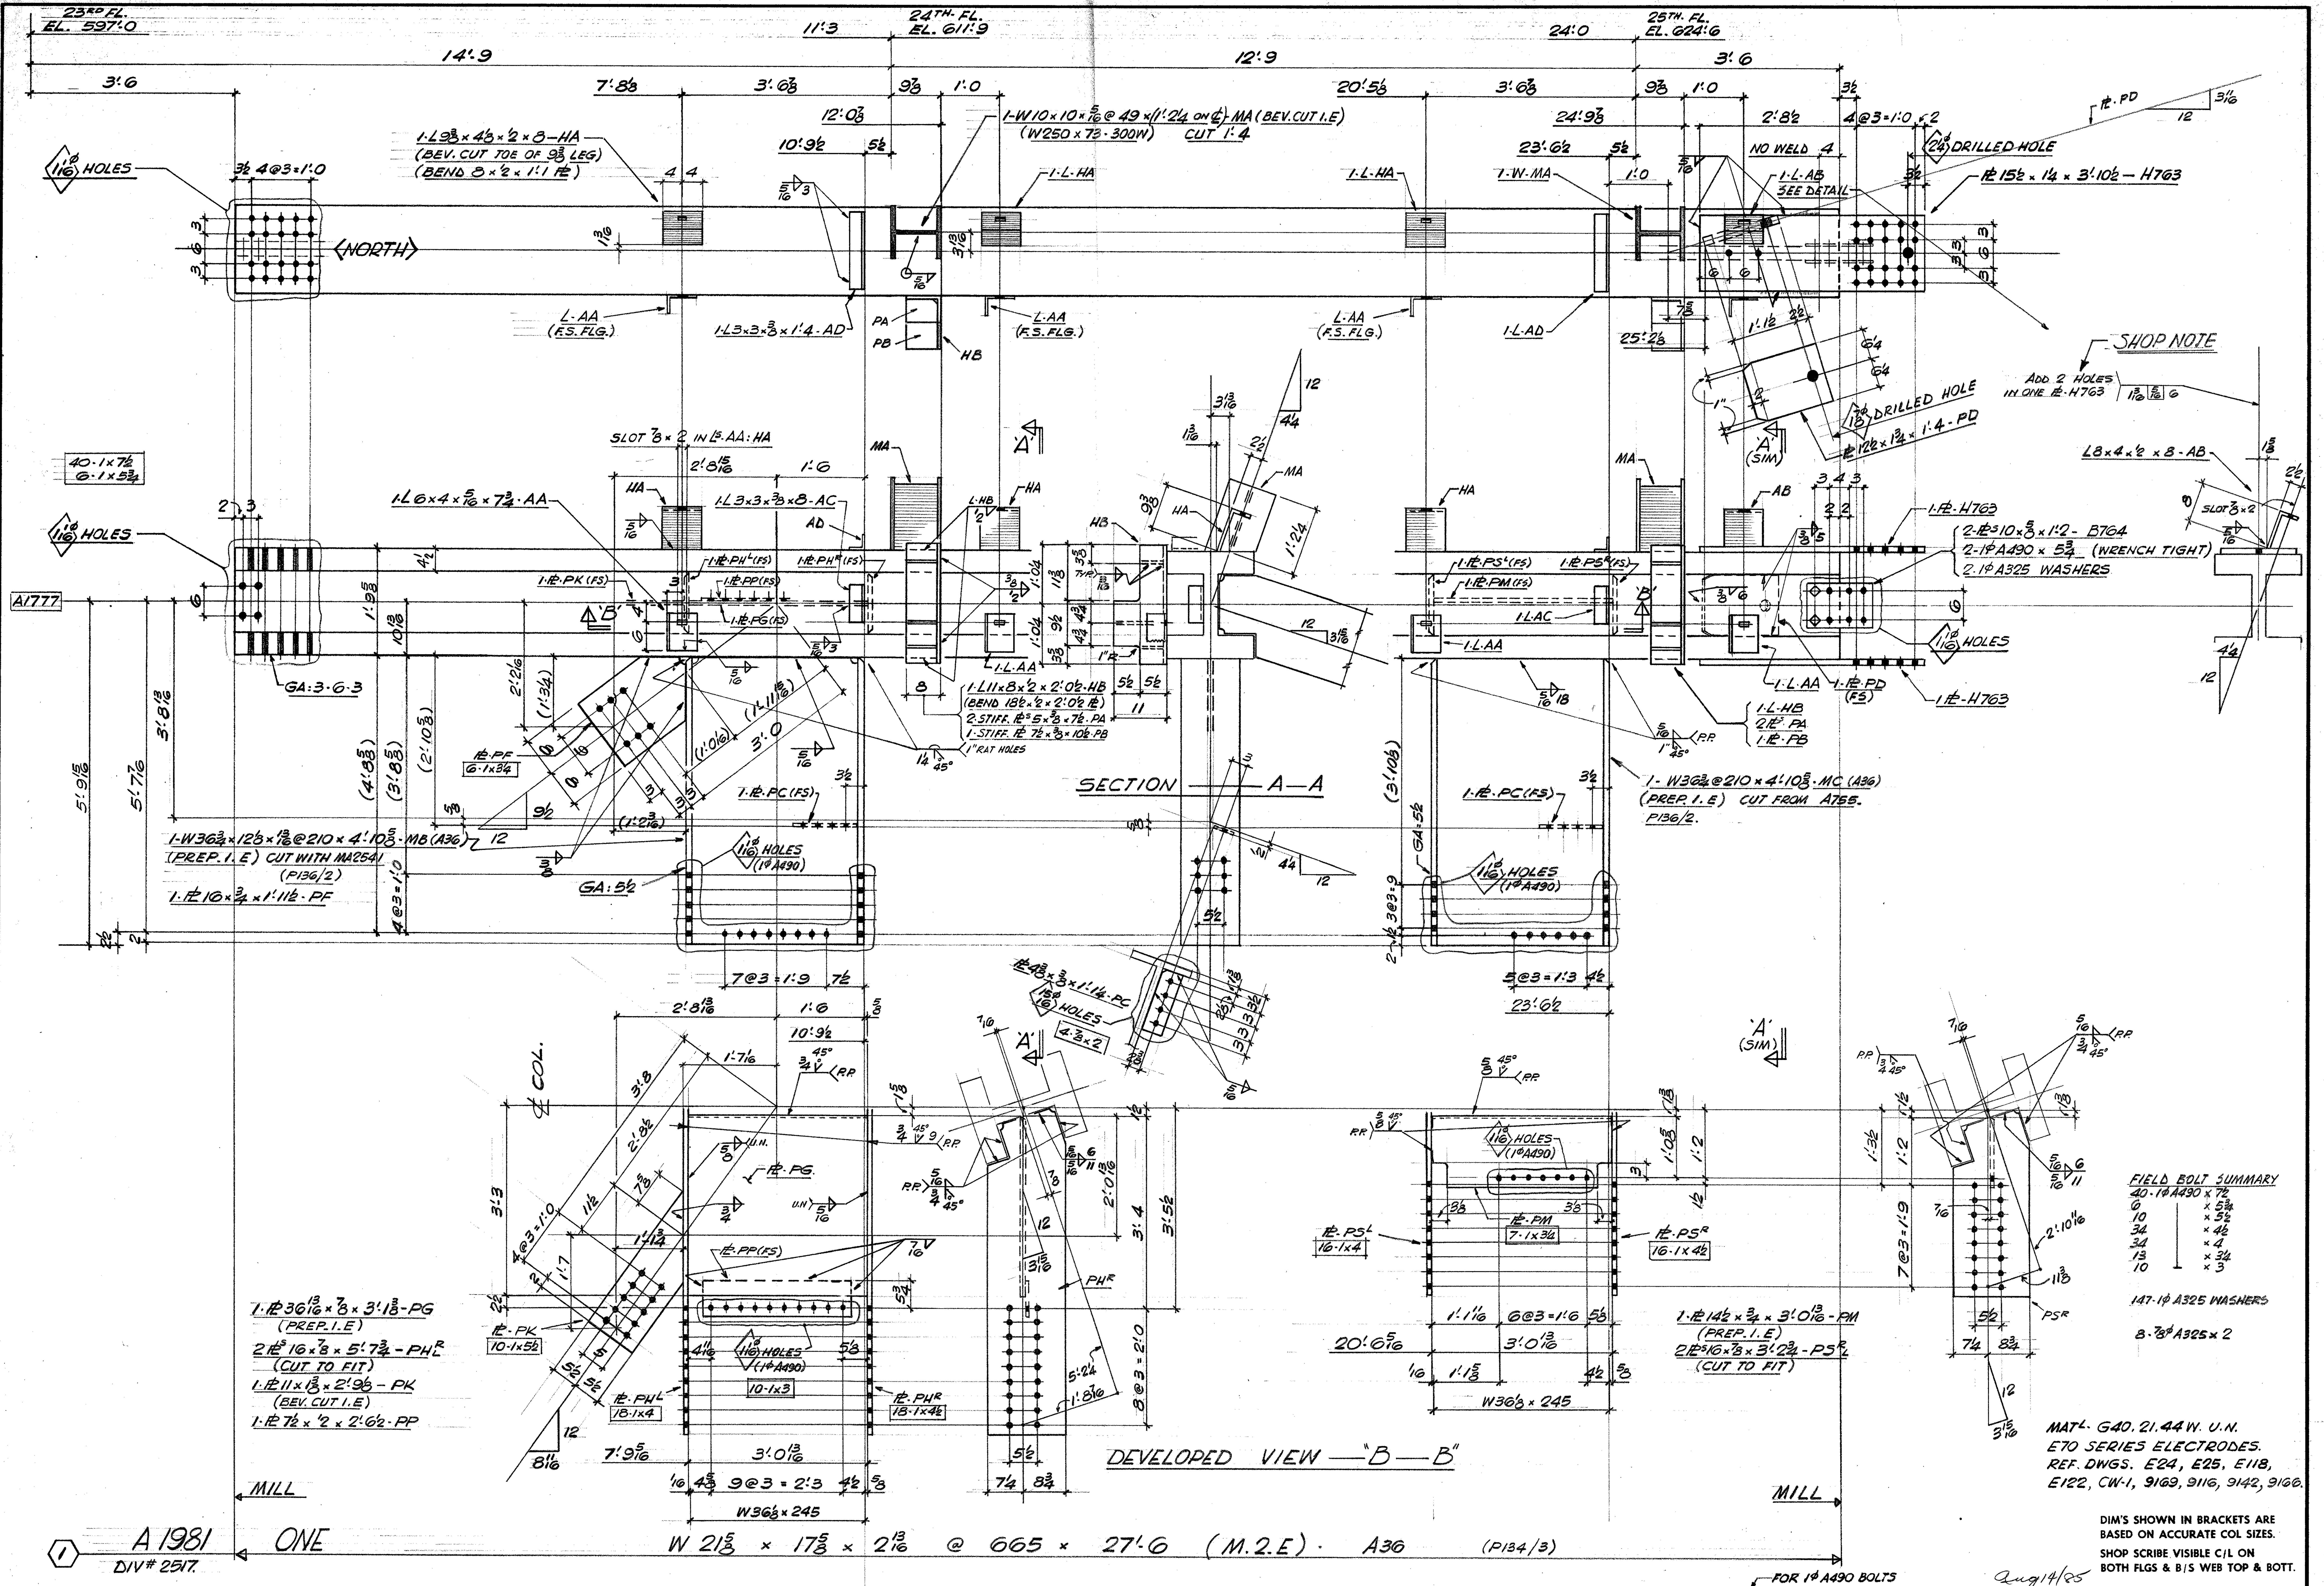


FIELD BOLT SUMMARY

40·1φ A490	× 7½
6	× 5¾
10	× 5½
34	× 4½
34	× 4
13	× 3¼
10	× 3

147·1φ A325 WASHERS

8·⅞φ A325 × 2

MAT'L· G40. 21.44 W. U.N.
E70 SERIES ELECTRODES.
REF. DWGS. E24, E25, E118, E122, CW-1, 9169, 9116, 9142, 9166.

DIM'S SHOWN IN BRACKETS ARE BASED ON ACCURATE COL SIZES.
SHOP SCRIBE VISIBLE C/L ON BOTH FLGS & B/S WEB TOP & BOTT.

Aug 14/85

REVISED	OPEN HOLES 1 1/16 φ U/N	COLUMN # 1 (13TH TIER)	FRANKEL STEEL LIMITED 220 ATTWELL DRIVE UNIT 1 REXDALE, ONTARIO M9W 5B2
DATE ___ BY ___	PAINT NONE	7 WTC	SQUAD FR
DATE ___ BY ___	ERECTED BY ___	TISHMAN CONST. CUSTOMER	MADE BY GP DATE ___ CHKD. BY J.M. DATE AUG 6 1985
DATE ___ BY ___	FIELD PAINT ___	EMERY ROTH & SONS P.C. ARCHITECT	
DATE ___ BY ___	INSPECTION ___	IRWIN G. CANTOR P.C. ENGINEER	CONT. No. 84-152 SHEET 1981