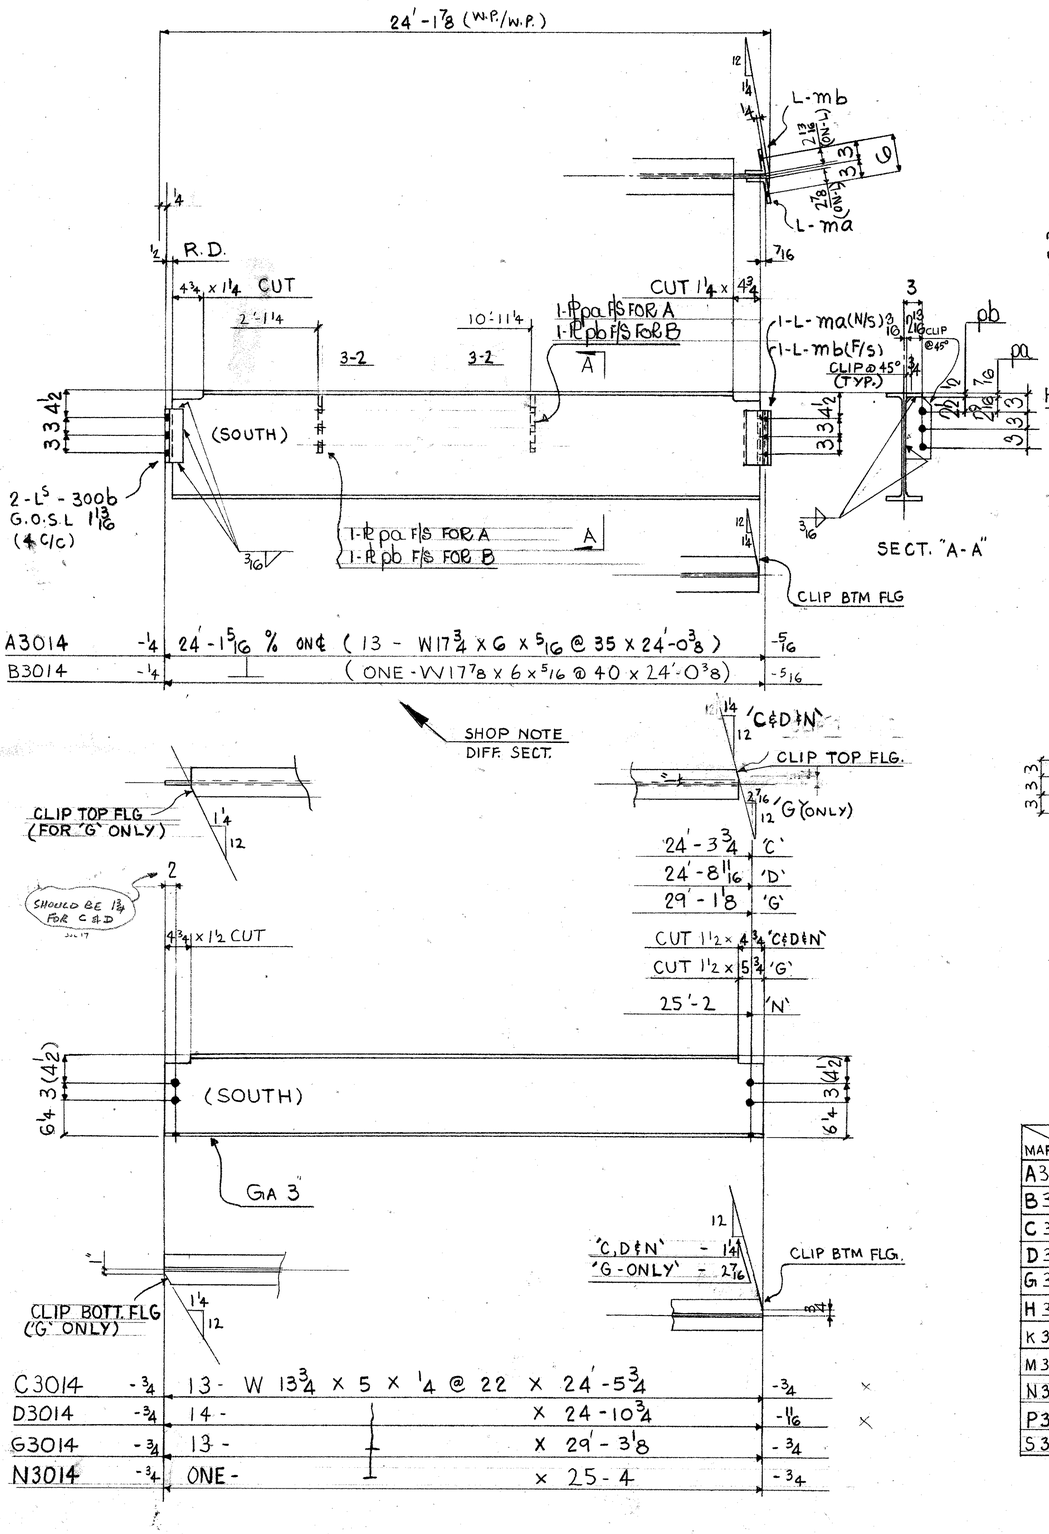


DIV. / MARK	0902	1102	1302	1502	1702	1902	2102	0903	1103	1303	1503	1703	1903	2103	0915	1115	1315	1515	1715	1915	2115
A3014	2	2	2	2	2	2	1														
B3014							1														
C3014	2	2	2	2	2	2	1														
D3014	2	2	2	2	2	2	2														
G3014								2	2	2	2	2	2	1							
H3014	4	4	4	4	4	4	4														
K3014															1	1	1	1	1	1	1
M3014															1	1	1	1	1	1	1
N3014							1														
P3014															1	1	1	1	1	1	1
S3014															1	1	1	1	1	1	1

FIELD BOLTS

168 - 7/8 ø (A325) x 2

DIMENSIONS SHOWN IN BRACKETS ARE BASED ON ACCURATE BEAM SIZE

SHOP NOTES

MAT'L AS NOTED

USE E70 SERIES ELECTRODES

REF DWG. E8 TO E21, 901, 9135

COMP. QUAN.	WEIGHT	NO. PCS.	ASSEM. MK.	SHAPE	LENGTH	REMARKS	SHOP OPER.	ORDERED
		13	A3014	W 18 x 35	24 0 3/8	A572GR50		3/12
		26	pa	PL 4 3/4 x 3/8	0 10	A36		
		13	ma	L 4x3x5/16	0 8 1/2			(BENT)
		13	mb	L ⊥	0 8 1/2	⊥		⊥
		26	300b	L 3 x 3 x 5/16	0 8 1/2	⊥		
		ONE	B3014	W 18 x 40	24 0 3/8	A572GR50		3/26
		2	pb	PL 4 3/4 x 3/8	0 10	A36		
		1	ma	L				
		1	mb	L		⊥		
		2	300b	L				
		13	C3014	W 14 x 22	24 5 3/4	A572GR50		3/13
		14	D3014		24 10 3/4			3/14
		13	G3014	⊥	29 3 1/8			3/19
		28	H3014	W 12 x 14	10 1 1/2			8/3
		7	K3014	⊥	6 5			3/31
		7	M3014	⊥	8 11 1/2	⊥		3/32
		14	pc	PL 5 x 3/8	0 10 1/4	A36		
		ONE	N3014	W 14 x 22	25 4	A572GR50		3/34
		7	P3014	W 12 x 14	6 5			3/31
		7	S3014	⊥	8 11 1/2	⊥		3/32
		14	pc	PL		A36		

June 6/85

REVISIONS
⚠1 K3014 REVISED MAY 31/85 HW

STEEL STRUCTURES CORP.

□ MAIN OFFICE
120 PLEASANT AVE.
P.O. BOX 98
UPPER SADDLE RIVER, N.J. 07458

□ SUBSIDIARY
BETHLEHEM IRON WORKS, INC.
1700 RIVERSIDE DRIVE
BETHLEHEM, PA. 18015

BEAMS 8TH to 21ST FL.
7 WORLD TRADE CENTER
NEW YORK

BOLTS 7/8 Φ A325	HOLES 15/16 Φ
PAINT SSPC SP2 NO PAINT	
DRAWN BY T.T.	CONT. NO. C1275
CHECK BY H.W. MAY 22/85	SH. NO. 3014
IN CHARGE OF F R	